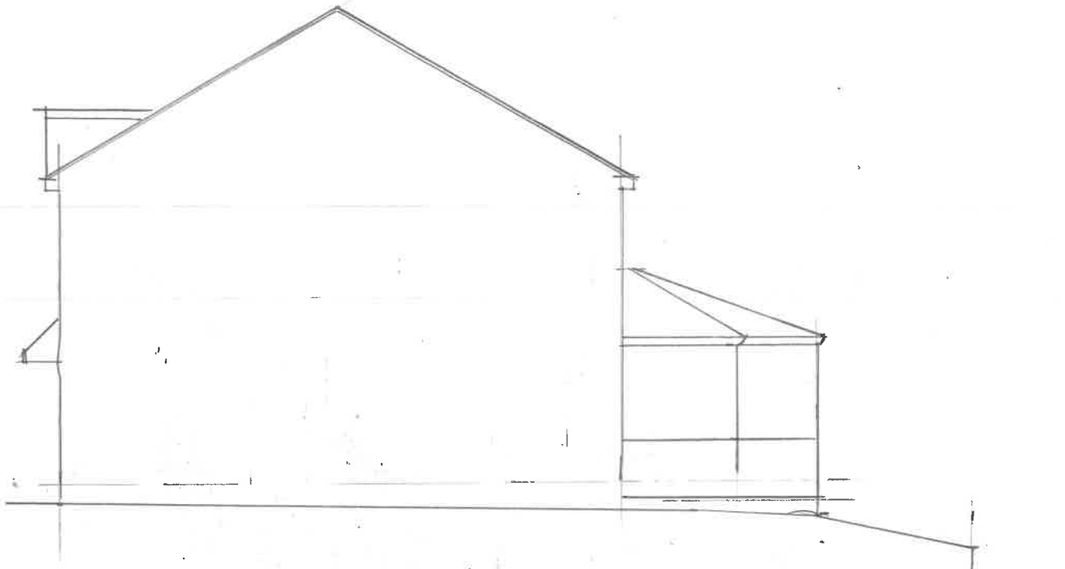

SIDE

R.D.

FRONT

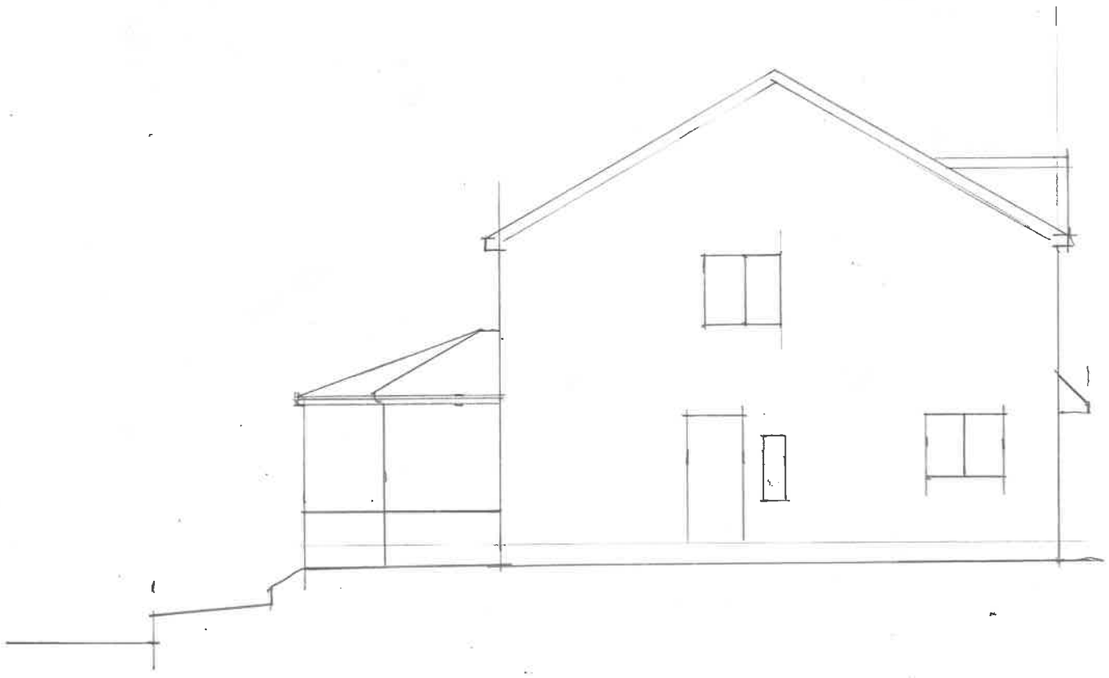

SIDE TO WHITE LEE RD.

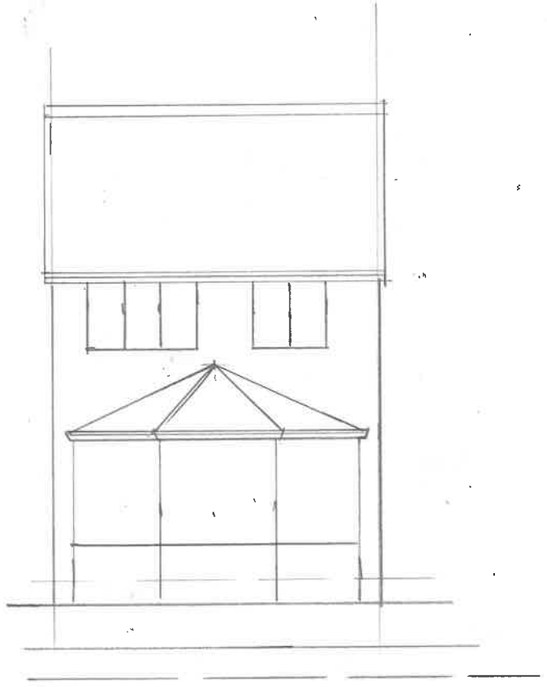

REAR

RD

A		
	Date	Revisions

J.A. OLDROYD & SONS LTD

CHARTERED BUILDING SURVEYOR

THE BARN, 3 PRIMROSE LANE
HIGHTOWN, LIVERSEDGE
WEST YORKSHIRE, WF15 6NS
TEL : 01274 865127
email: mr.oldroyd@yahoo.co.uk

Client
AMIR HASHMI

Address
No 1 CHARNWOOD BANK
BATLEY
WF17 0PY

Drawing Title
EXISTING ELEVATIONS

scale 1:100

date APRIL '25 drawn by

Drg No 25/45/B Rev