Notes

Do not scale from drawing, use figured dimensions only.

All dimensions must be checked and verified on site prior to commencement of work and architect to be notified of any discrepancies.

This drawing is intended to permit overall scheme proposals only and cannot be used for construction purposes without further information.

REV.		DATE

EXISTING

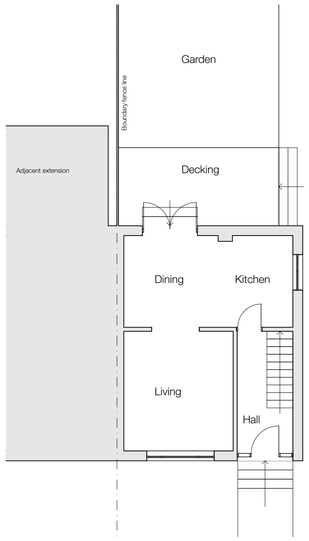

Existing Ground Floor Plan - 1:100

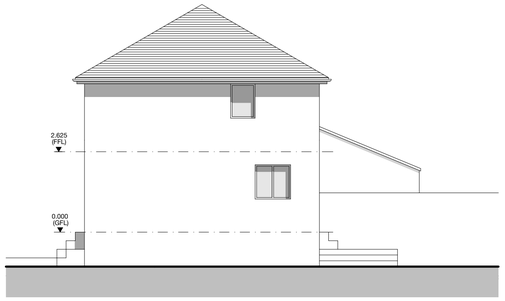

Existing East Elevation - 1:100

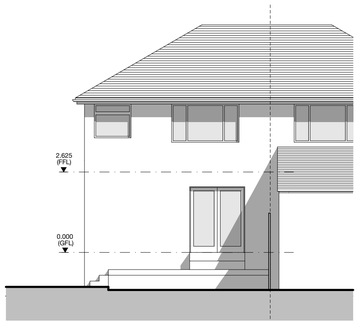

Existing North Elevation - 1:100

PROPOSED

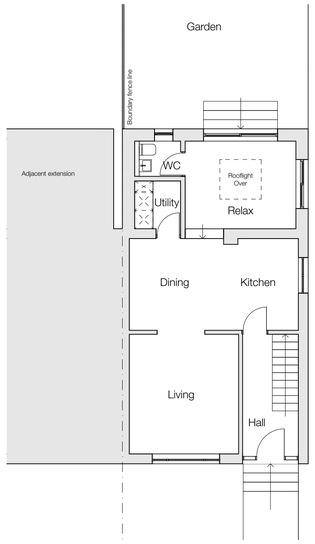

Proposed Ground Floor Plan - 1:100

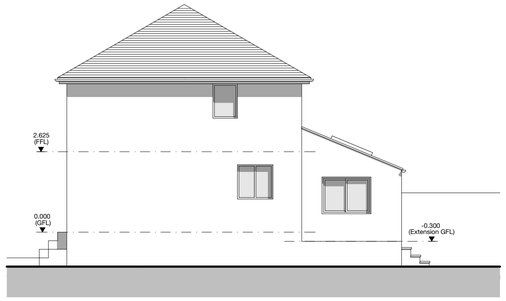

Proposed East Elevation - 1:100

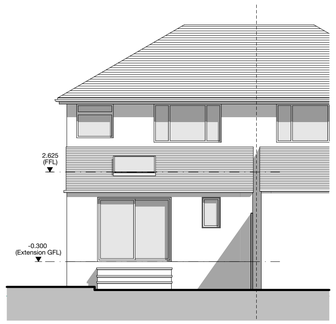

Proposed North Elevation - 1:100

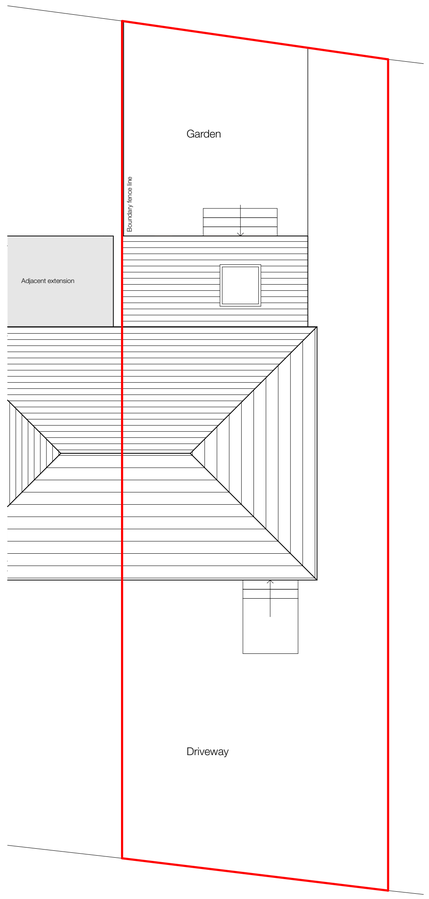

Proposed Site Plan - 1:100

OS Plan - 1:1250

CLIENT	Mr Gregg Lees
PROJECT	24 Bracewell Road, Meltham, HD9 5JR
DRAWING	Existing & Proposed Drawings

DATE	June 2025	SCALE 1:100 / 1:1250
DRAWING NO.	01	REVISION •