
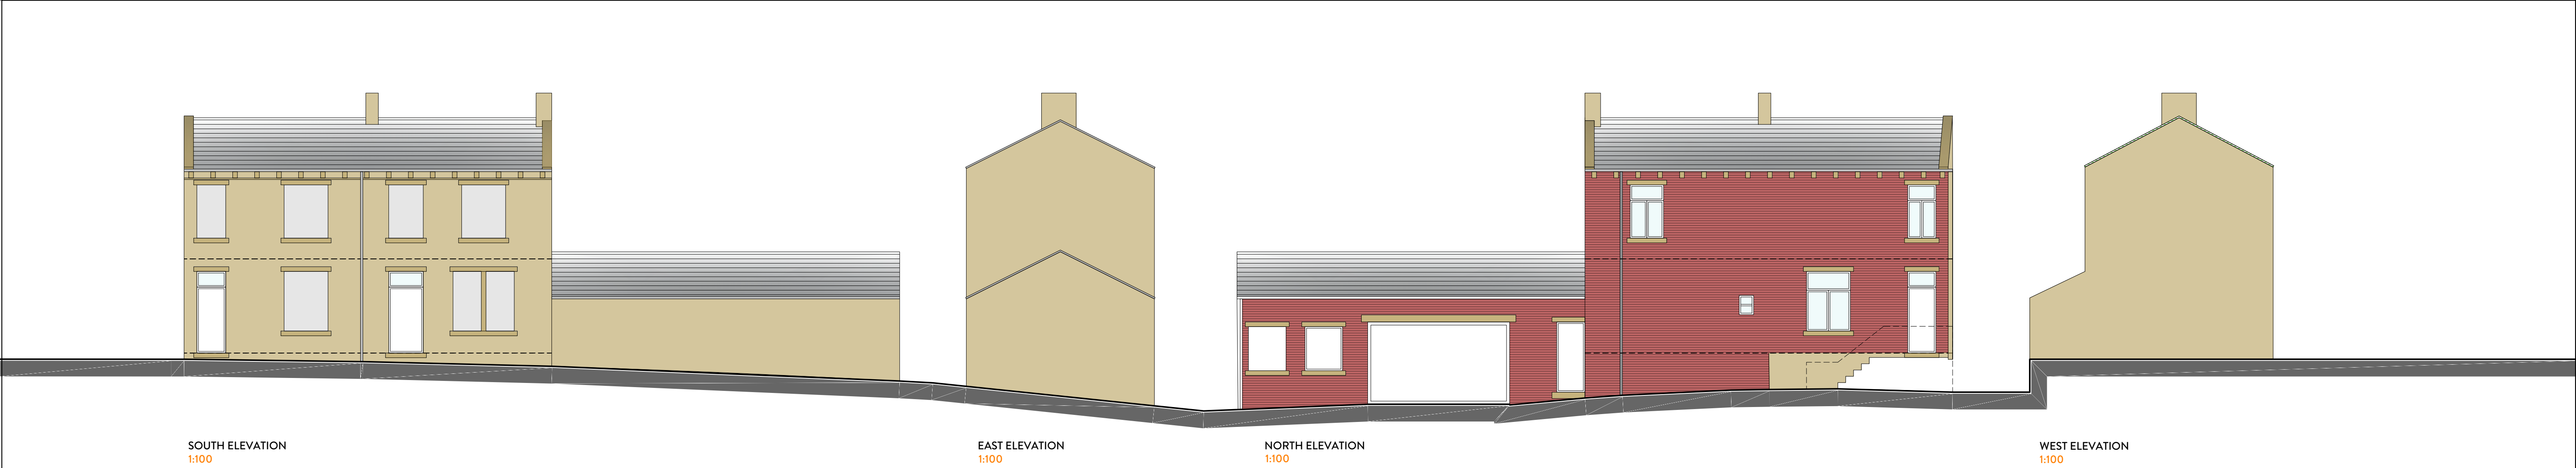


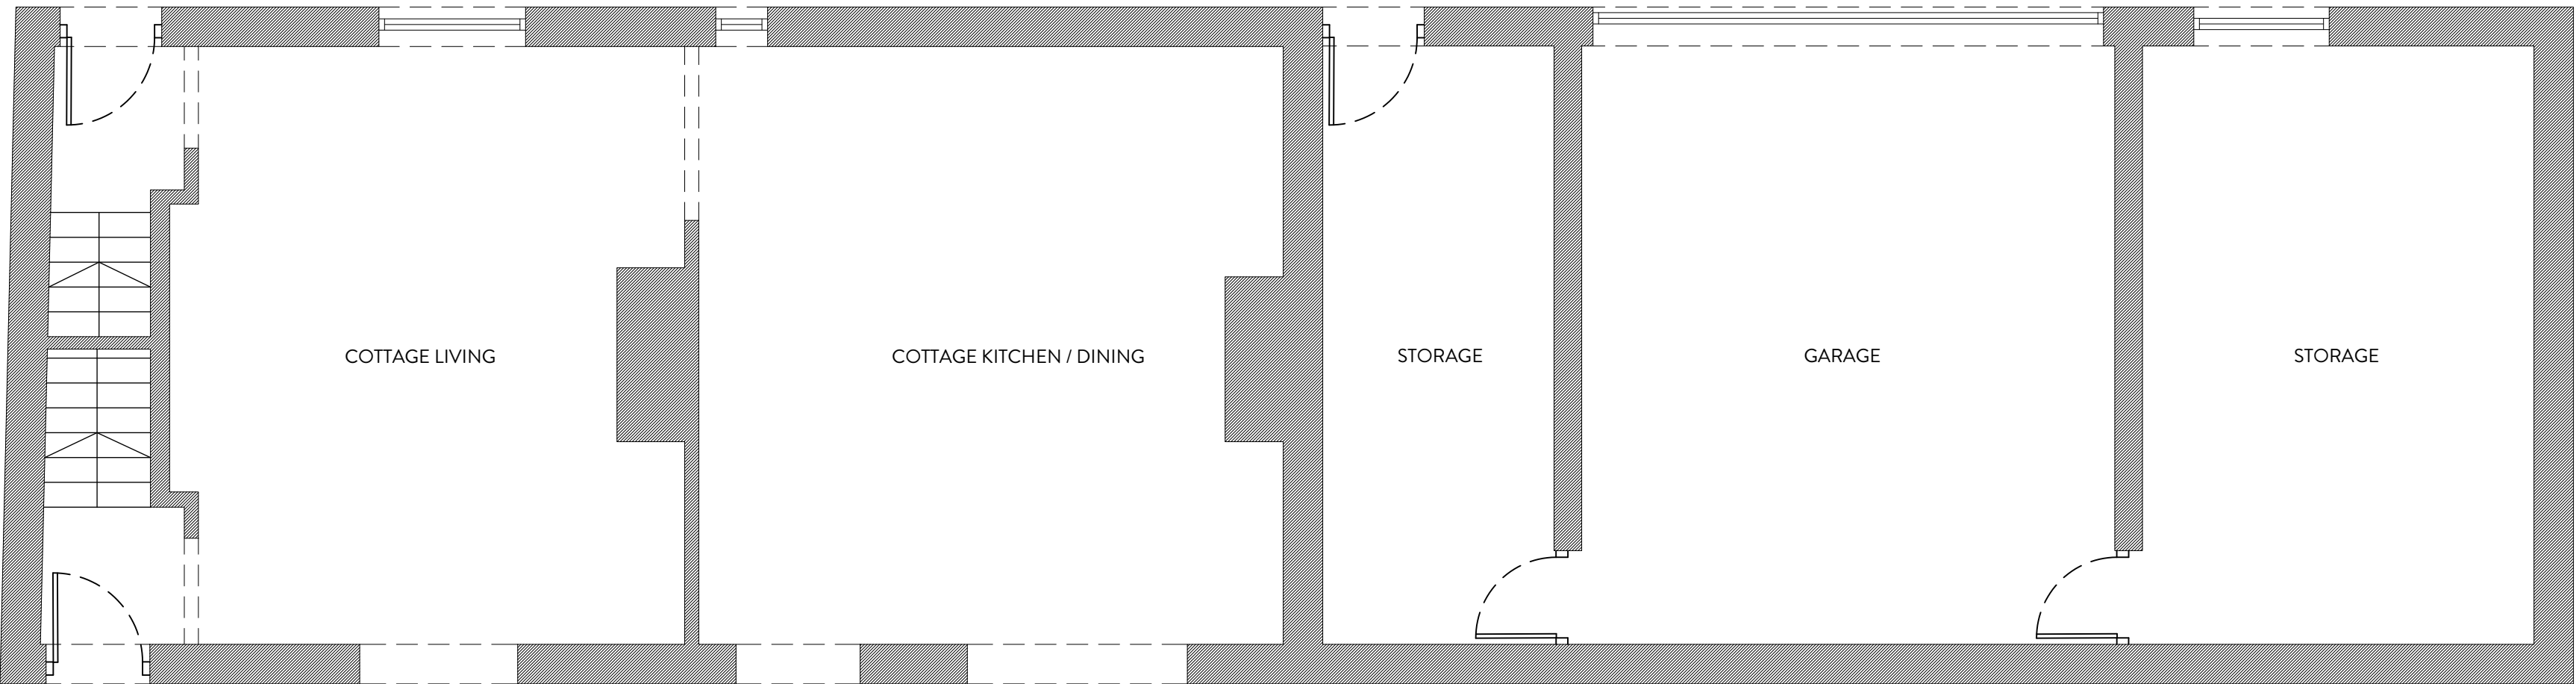

2021
NORTHERN
DESIGN AWARDS
FINALIST

2022
Best of Houzz
Service

BUILD
2021
Home Builder
Awards

BUILD
Architecture
Awards
2019

REVISION	DESCRIPTION	DATE	NOTES
-	-	-	-
-	-	-	-
-	-	-	-
-	-	-	-
-	-	-	-
-	-	-	-
-	-	-	-
-	-	-	-
-	-	-	-
-	-	-	-

STATUS

PLANNING DRAWING

ORANGE DESIGN STUDIO.
ARCHITECTURAL PRACTICE

hello@orangedesignstudio.co.uk
59A, Huddersfield Road, Mirfield, WF14 8AA
orangedesignstudio.co.uk
01924 650930

COPYRIGHT © ORANGE DESIGN STUDIO LIMITED

PROJECT TITLE

SPRINGFIELD FARM

DRAWING TITLE

EXISTING GA

SCALE	DRAWN	CHECKED	PROJECT REFERENCE
1:50	CF	JH	ODS_25/991

PAPER SIZE	DWG NUMBER	DATE	REVISION
A1	(EX)001	24/06/25	/

CLIENT

REBECCA JAGGER