


— REPRESENTS YELLOW LINES TO RESTRICT
PARKING.
SUGGESTED RESTRICTION IS BETWEEN
0800 HRS AND 1700 HRS.

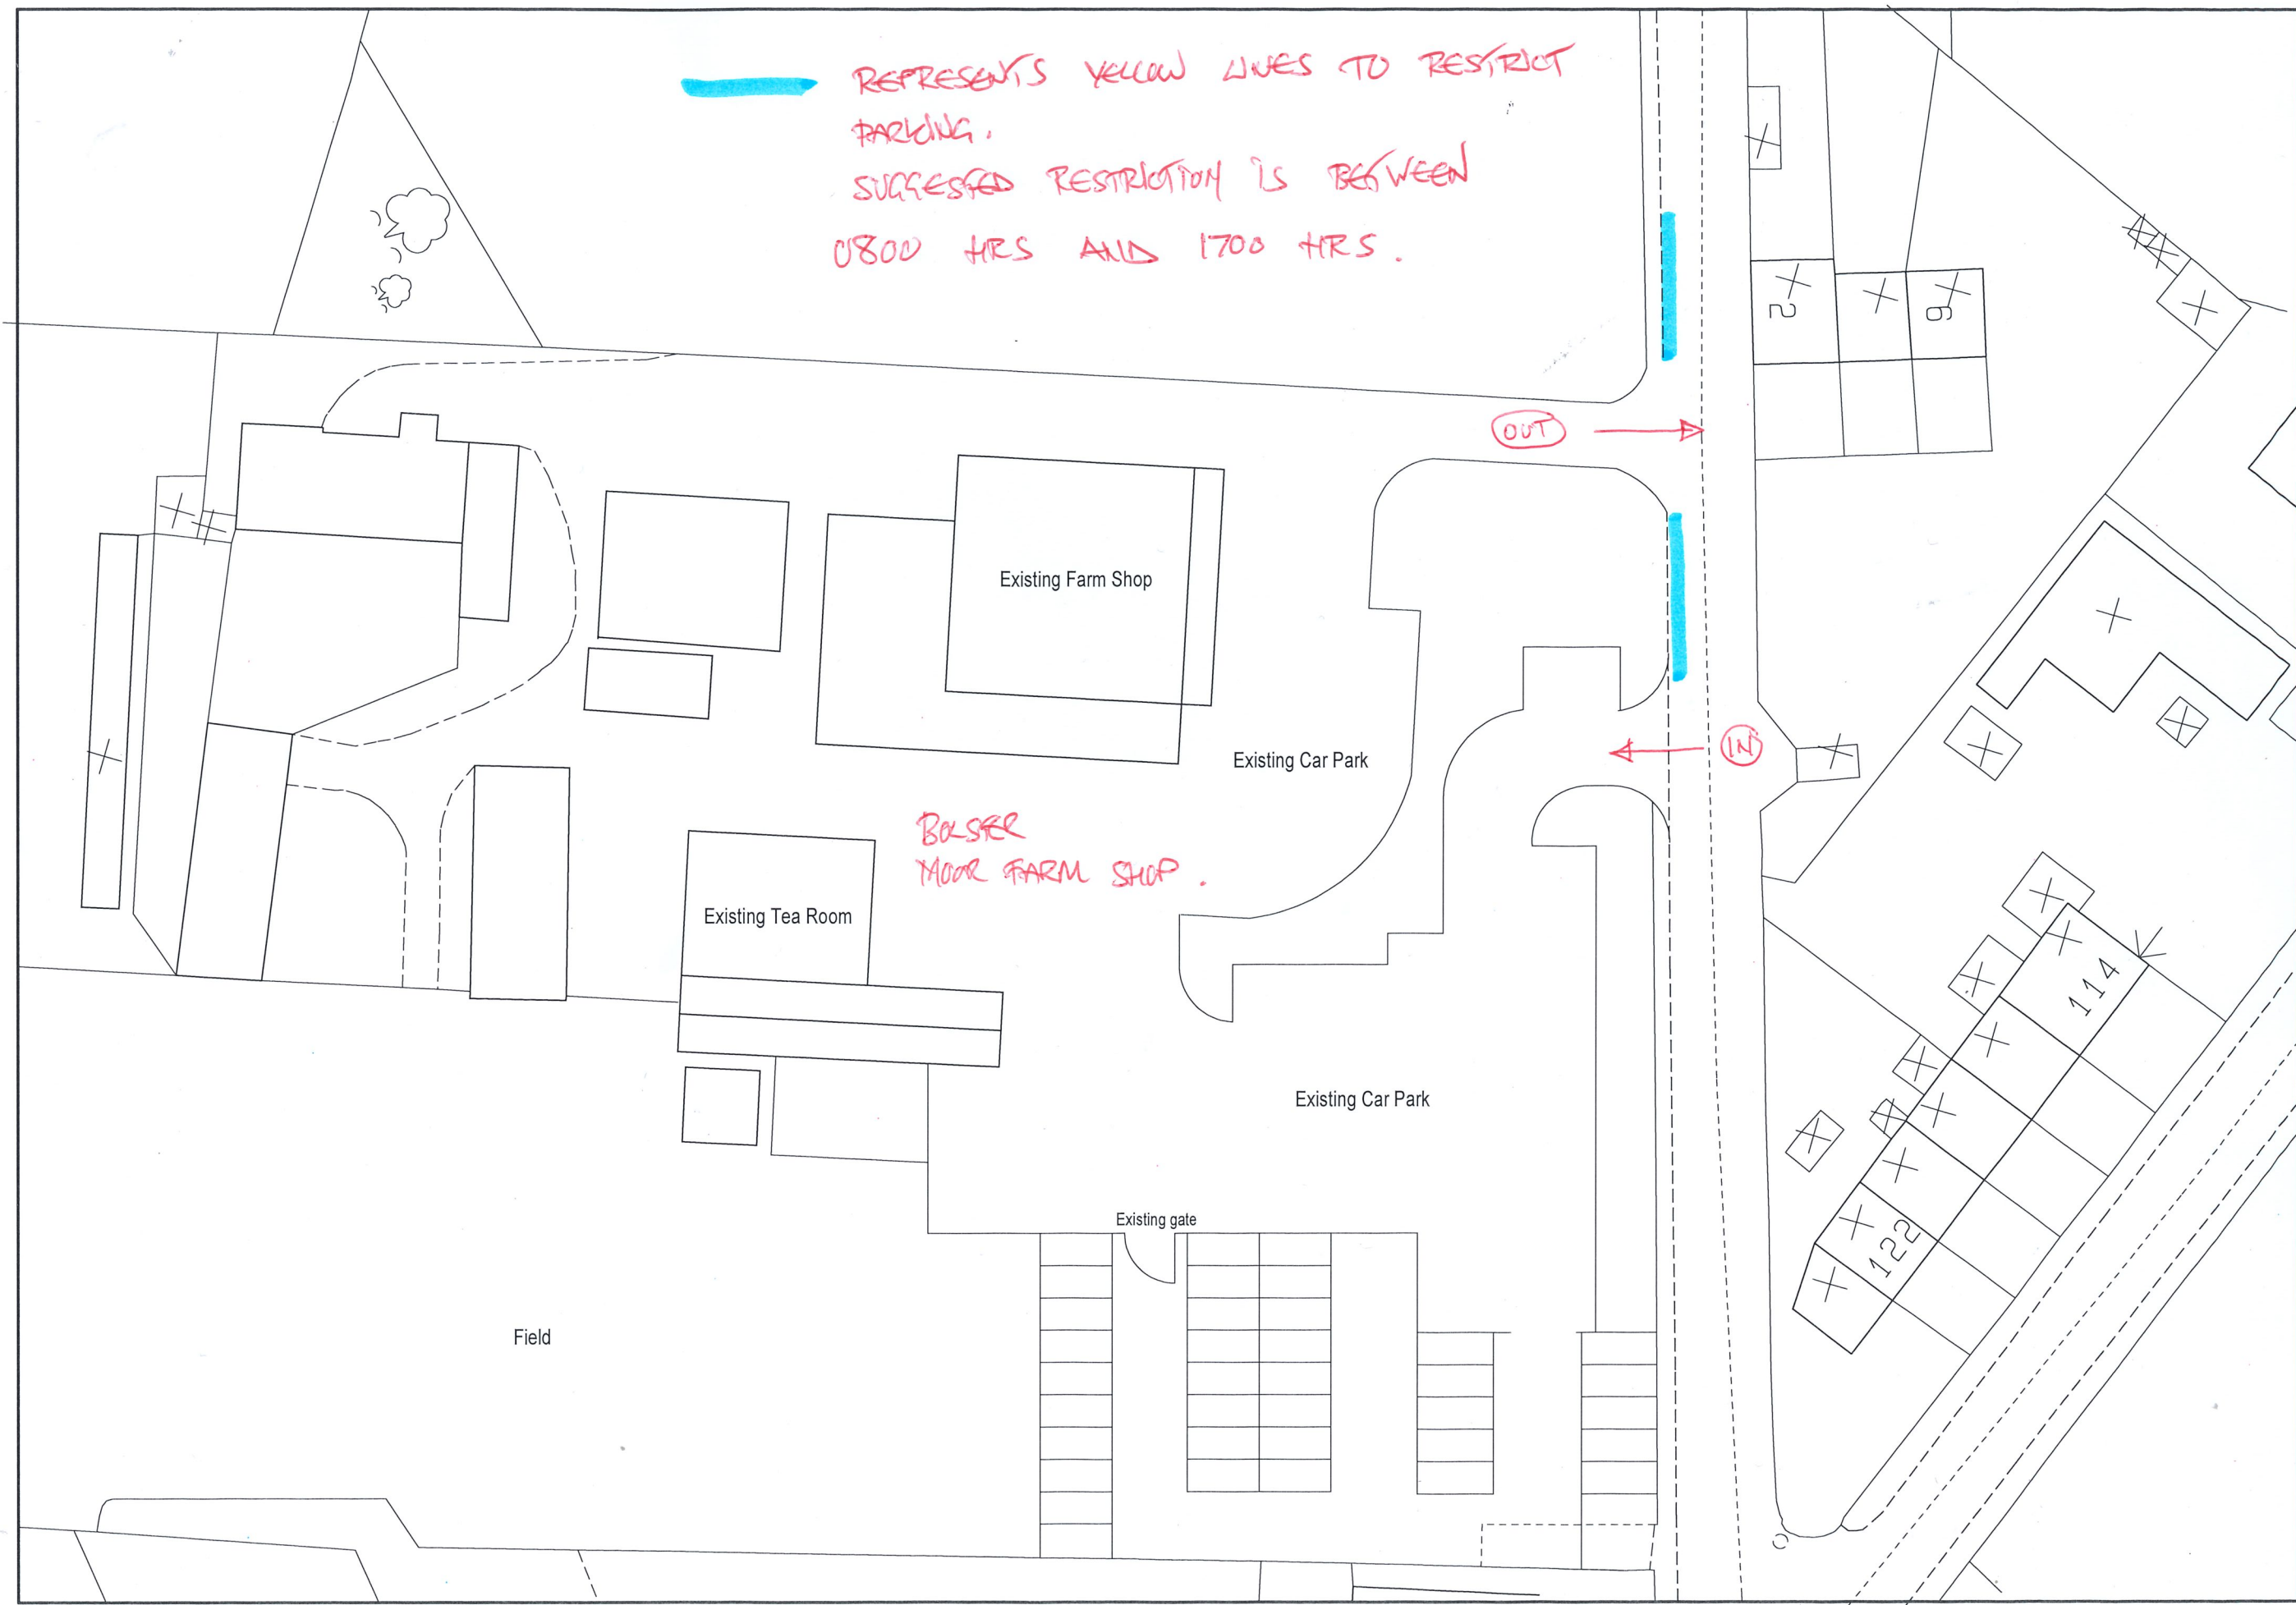

Site plan (1:500)



SM 12/9/25.