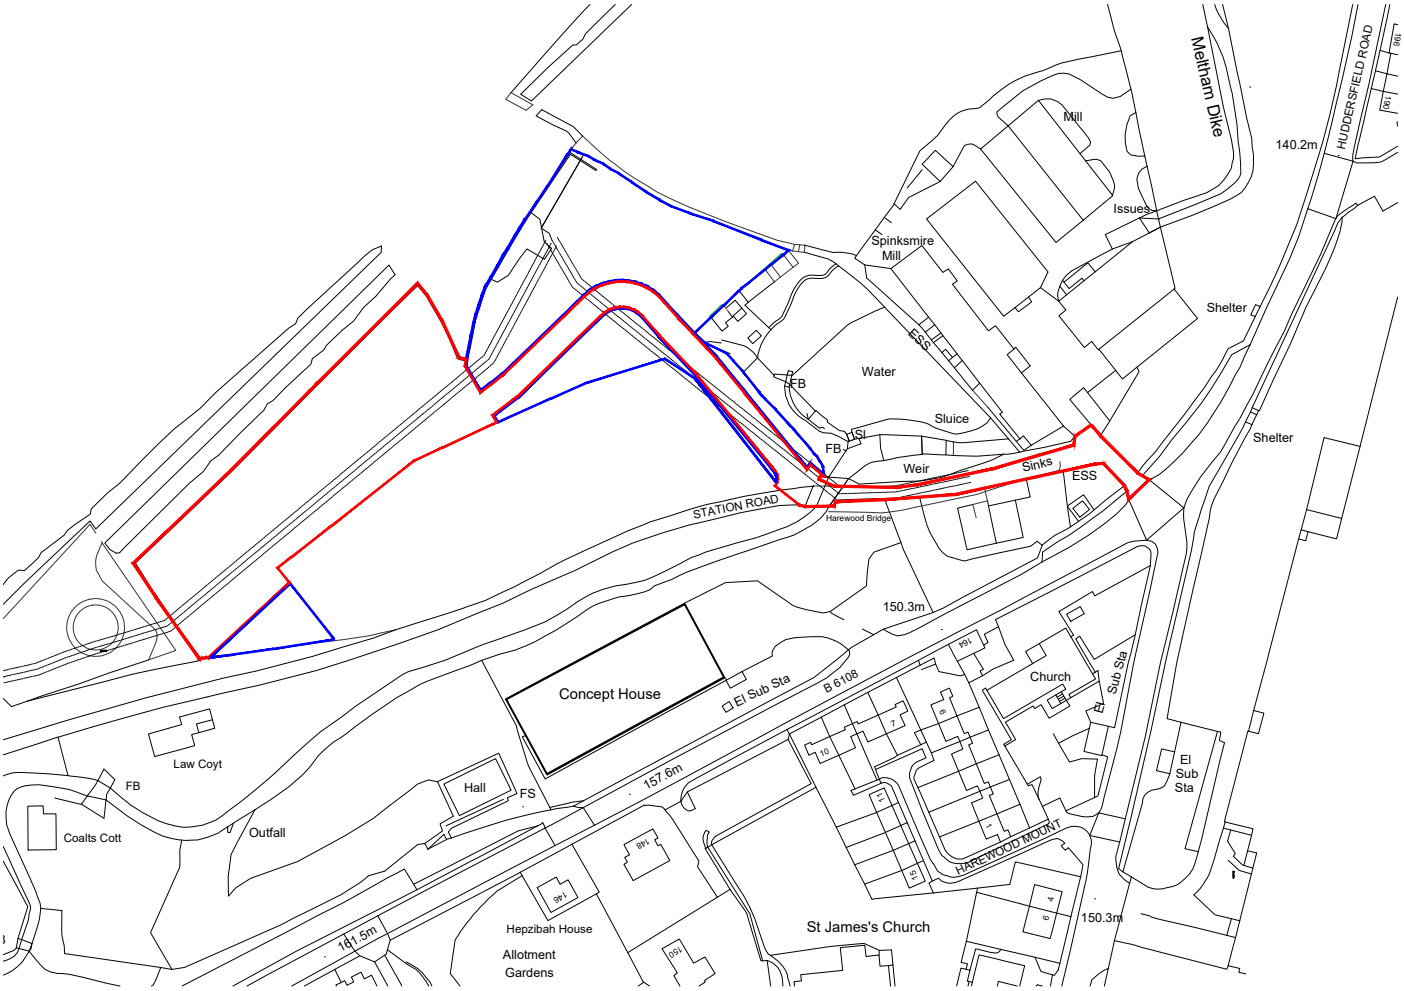

N

SCALE 1:2500 AT A4

0M 50 100

LOCATION PLAN

SITE OFF
STATION ROAD
MELTHAM
HOLMFIRTH