


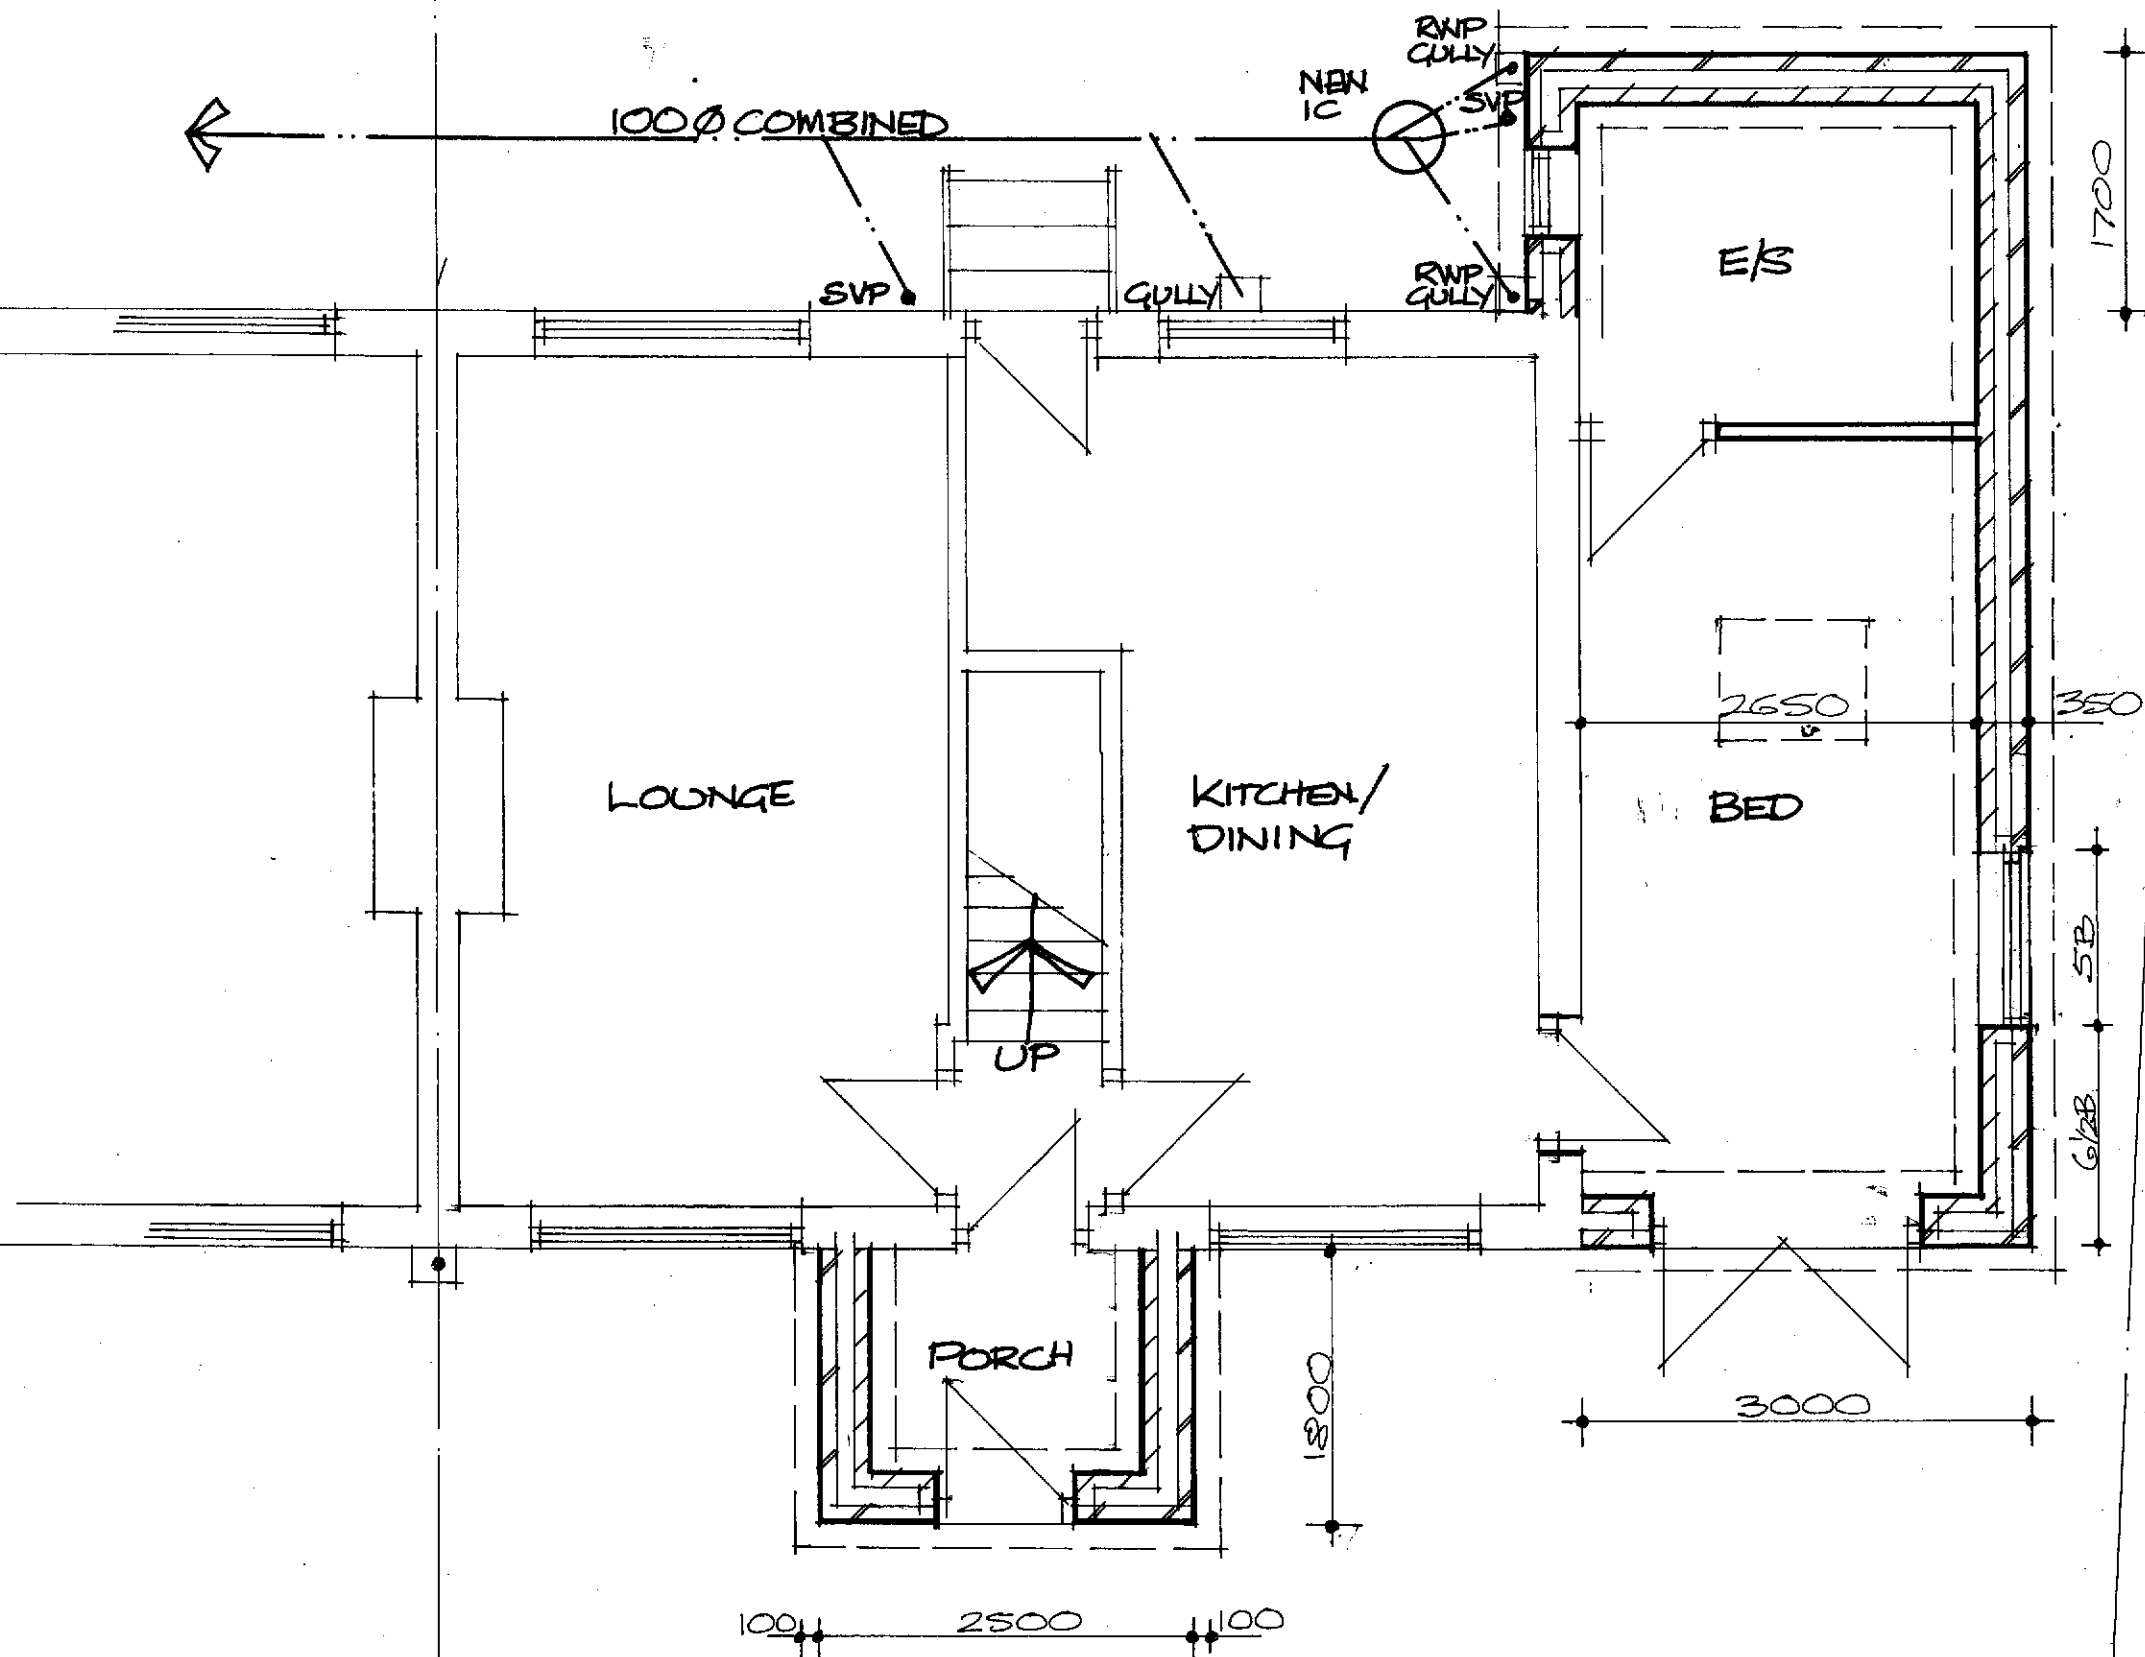

GROUND 1:50

PR GF PLAN 6CSCB/02