Designbyma Architectural
Tel: 01484 506181 / 0788 989 7159
Email: designbyma@hotmail.com Web: designbyma.com

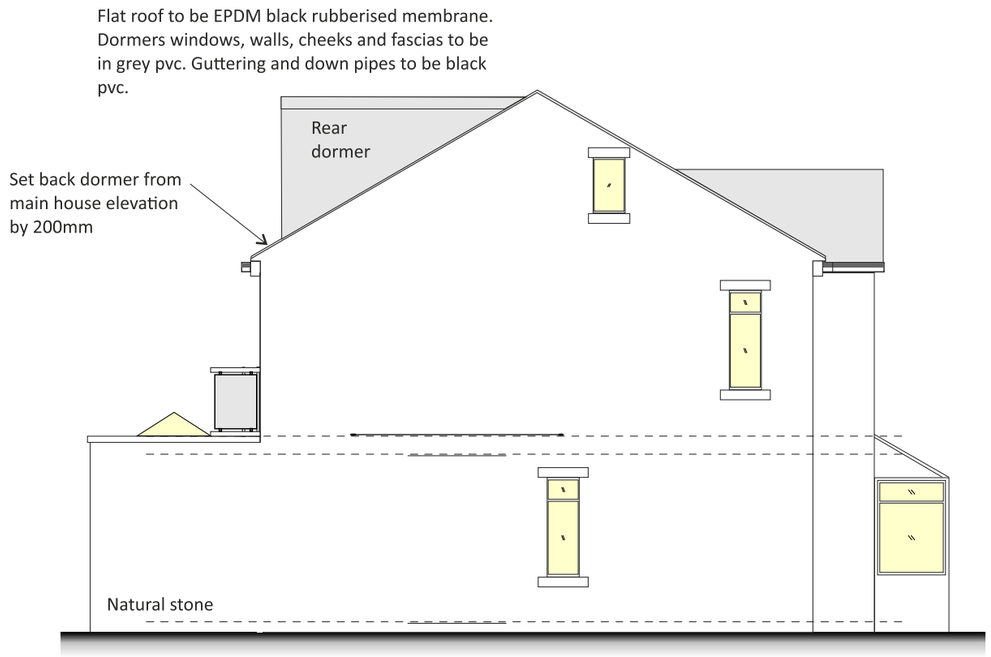

Proposed Side Elevation Scale 1:100

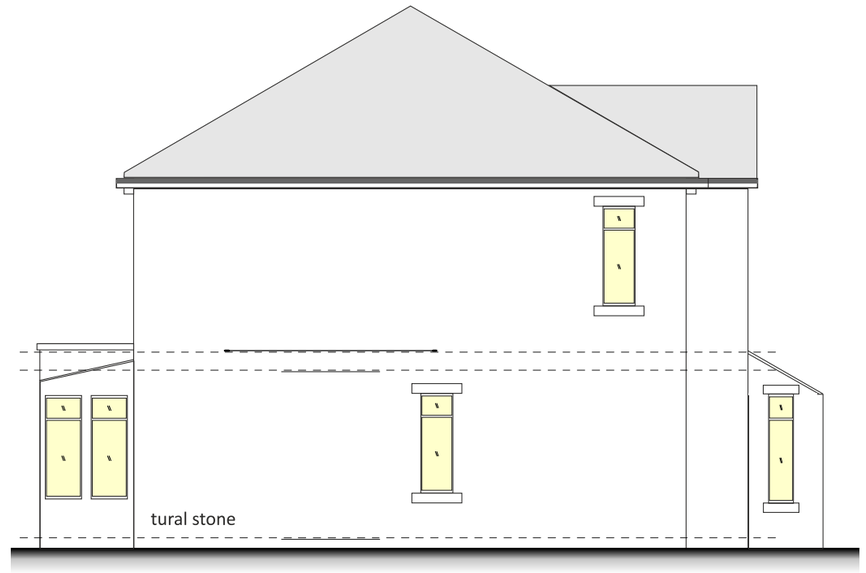

Existing Side Elevation Scale 1:100

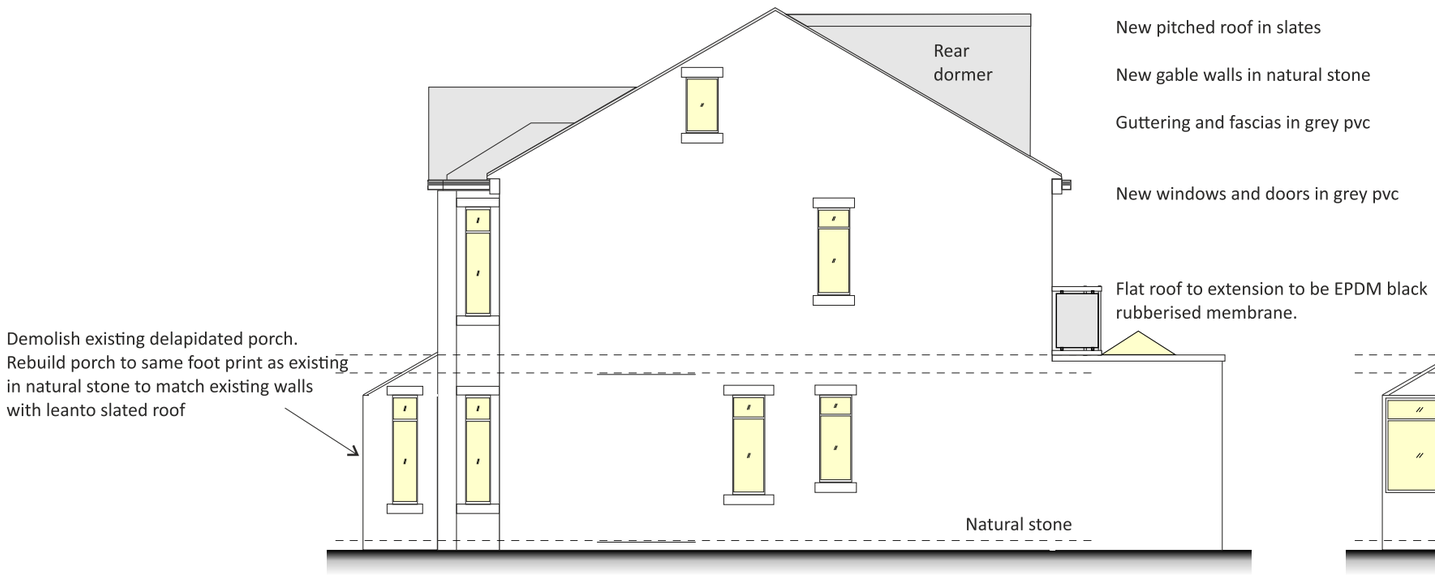

Proposed Side Elevation Scale 1:100

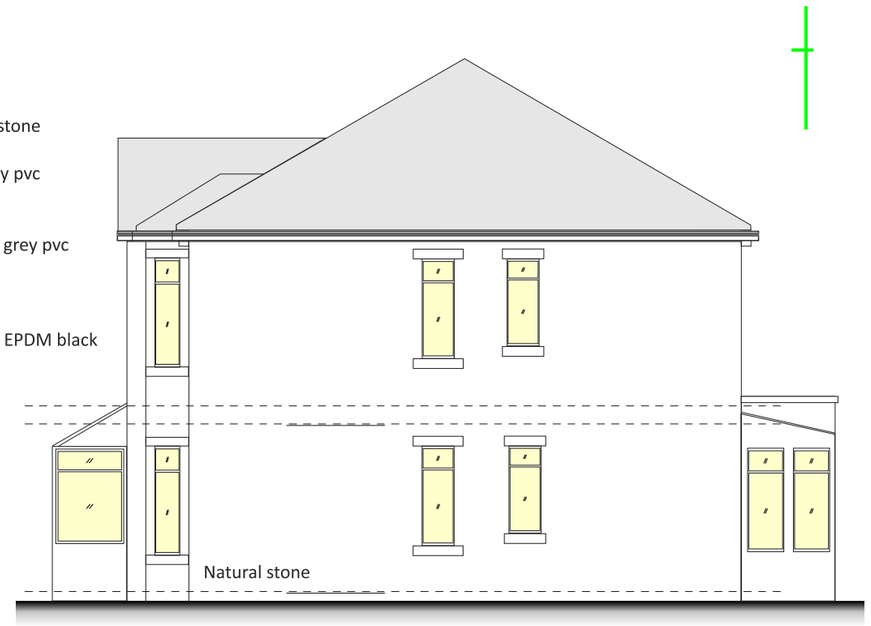

Existing Side Elevation Scale 1:100

PROJECT: SINGLE STOREY REAR EXTENSION & LOFT CONVERSION WITH DORMERS Address: 111, Trinity Street, Huddersfield, HD1 4DU	DRAWING TITLE: EXT & PROP ELEVATIONS	Status: PLANNING	Scale: 1:100@A3	Date Drawn: 25/05/2025	Drawing Ref: HD14DU111-v1 Page 4 of 5