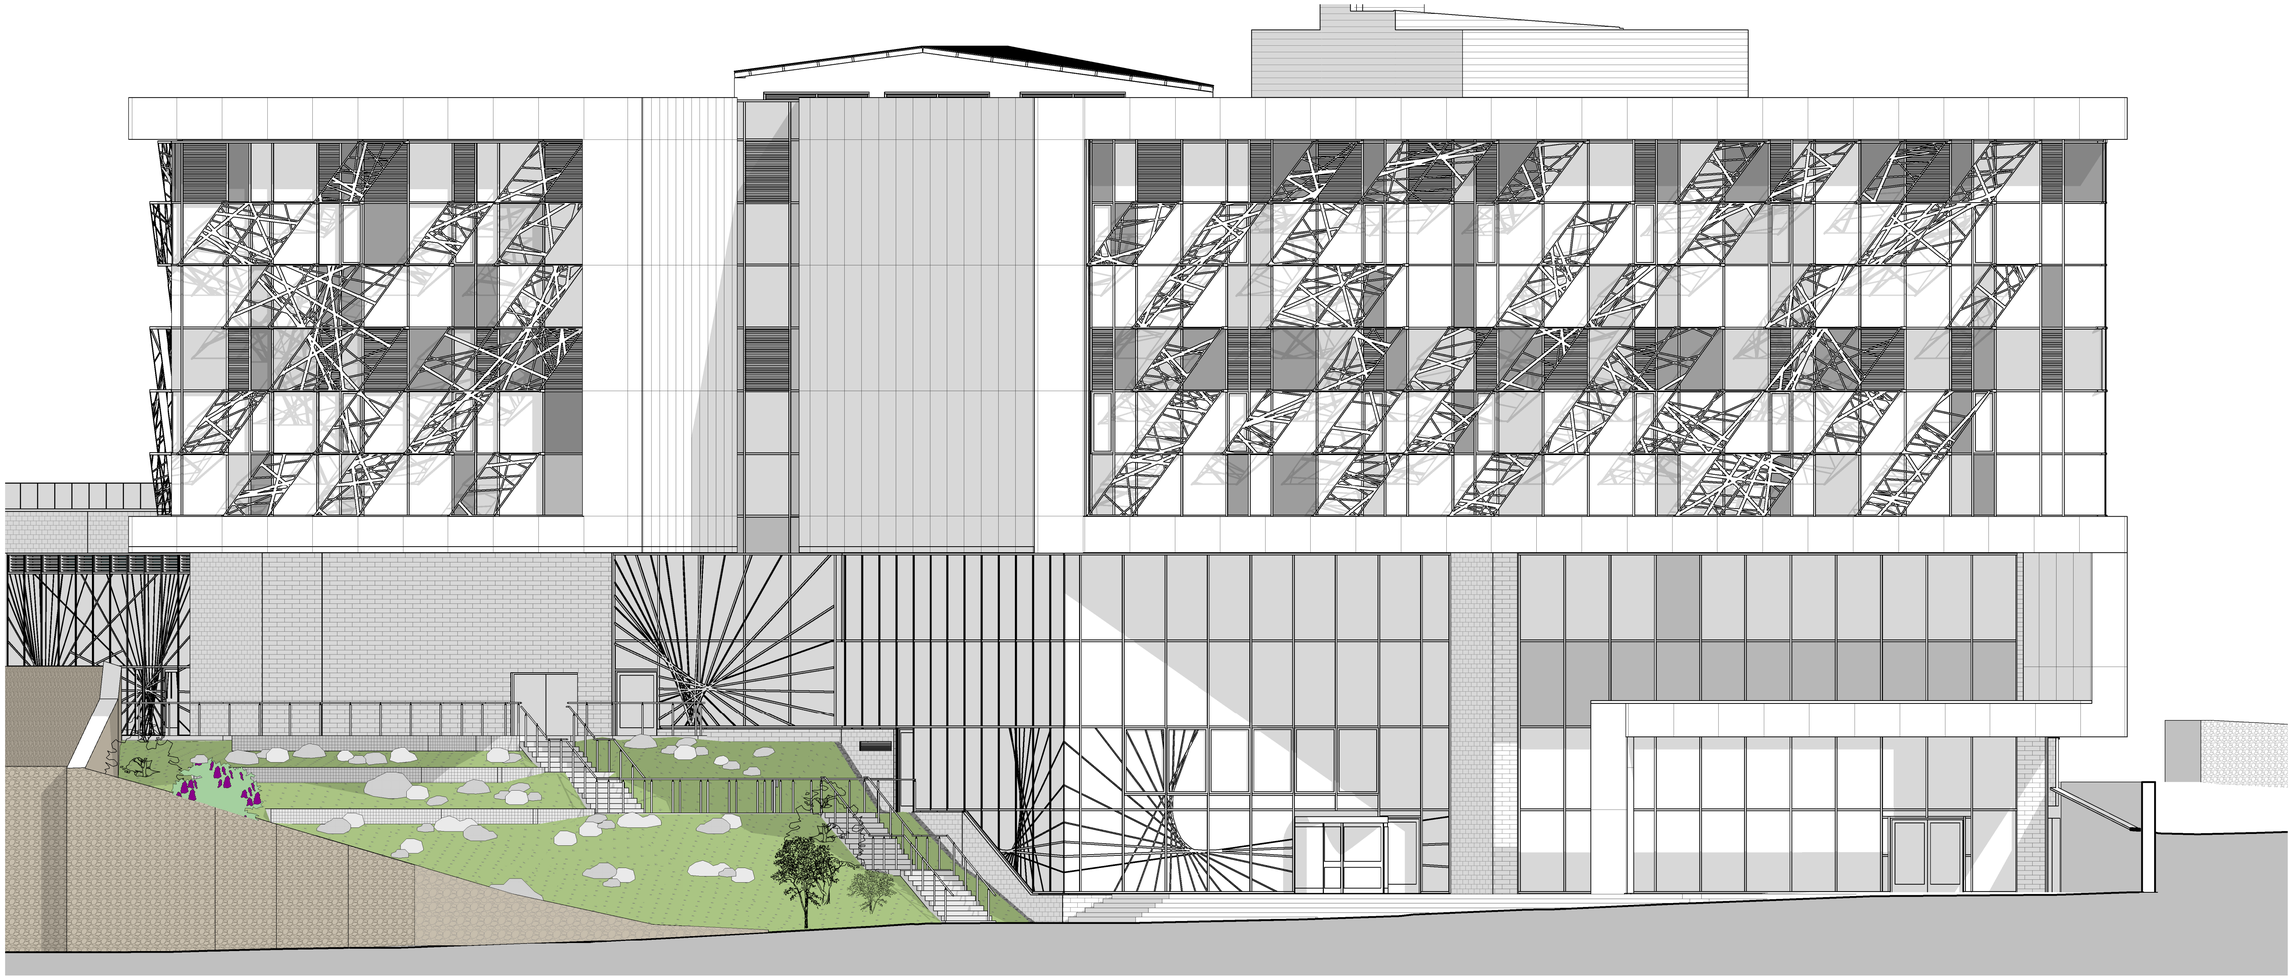

# 1. Proposed GA Elevation (BH)

**SCALE - 1 : 100@A1**

1:100 Scale 0 1m 2m 5m 10m

**Legend**

**Key Plan**

| Rev | Date | Drn | Chk | Description |
|---|---|---|---|---|
| P01 | 10.02.25 | AMG | CJPW | Planning Issue. For Design Team Comments. |

GSSarchitecture

KETTERING | GLOUCESTER | HARROGATE | LEEDS | MILTON KEYNES | NEWCASTLE

**Project Title:**
Campus Landscaping Schemes

**Client:**
University of Huddersfield

**Drawing Title:**
Proposed GA Elevations (BH)

**Drawn By:** AMG
**Checked By:** CJPW
**Scale @A1:** As indicated
**Date:** 02/01/2025

**Status:** Preliminary Issue
**File No:** UNI049H

**Drwg No:** (00)101
**Rev:** P01

This drawing is purely for discussion purposes only. It is not to be taken as a proposal for construction detailing, and instead it is primarily intended to convey the overall spatial layout of the building or parts of it. Please refer to the developed production information drawings for detail, construction and measurement purposes. Do not scale from this drawing for construction or acquisition purposes. Responsibility is not accepted for errors made by others in scaling from this drawing. All construction information must be taken from figured dimensions only. All dimensions and levels must be checked on site and discrepancies between drawings and specification must be reported to GSSArchitecture. © Copyright GSSArchitecture. Ordnance Survey © Crown Copyright 2024. All rights reserved. Licence number GSS 100017356. Map Data Copyright 2024 Google. Registered Office: 35 Headlands, Kettering, Northants, NN15 7ES. Tel: 01536 513 165. Email: studio@gssarchitecture.com