
APPLICATION FOR TREE WORKS - 9 GILL BIRKS WILSHAW

SKETCH PLAN SHOWING LOCATION OF CHERRY PLUM TREE.

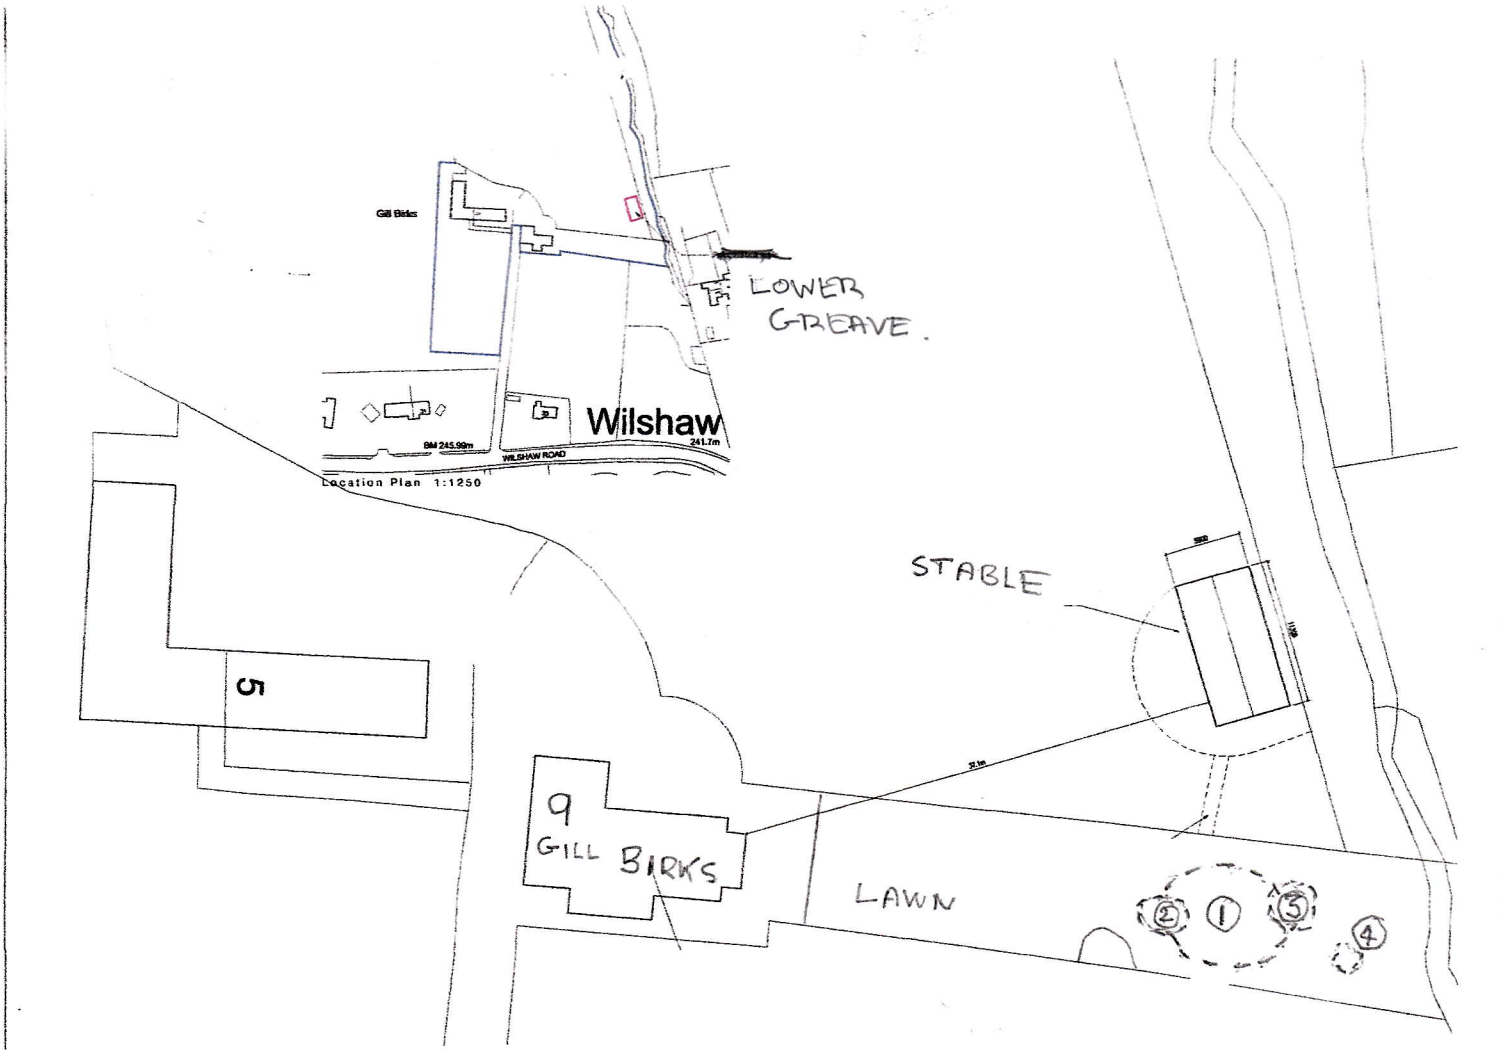

KEY

① CHERRY PLUM TREE - FELLING REQUESTED.

②③ } ESTABLISHED APPLE TREES. - TO REMAIN

④ REPLACEMENT CHERRY PLUM TREE - TO REMAIN.

PETER BAKER
26 JUNE 2025