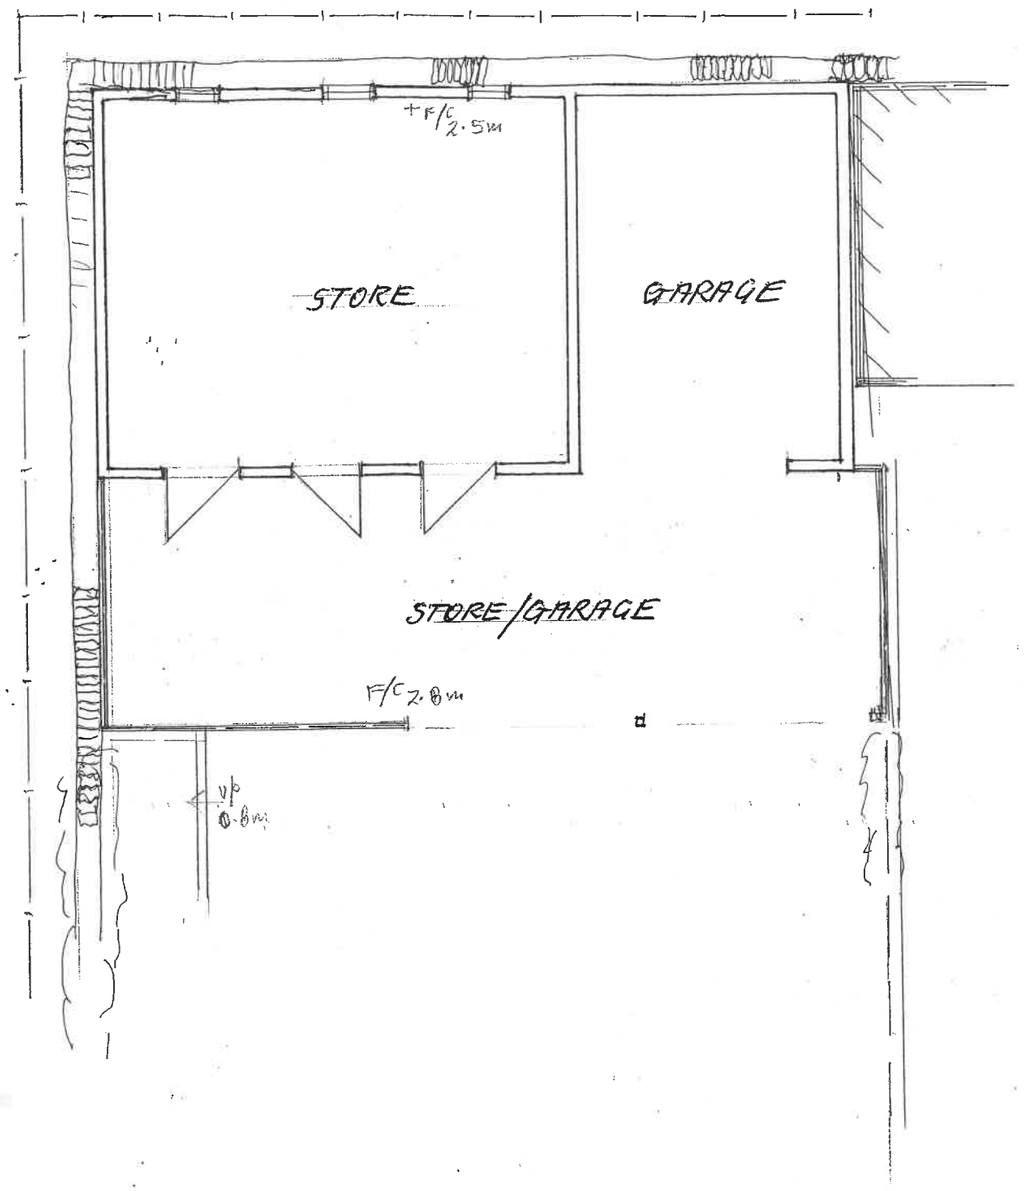

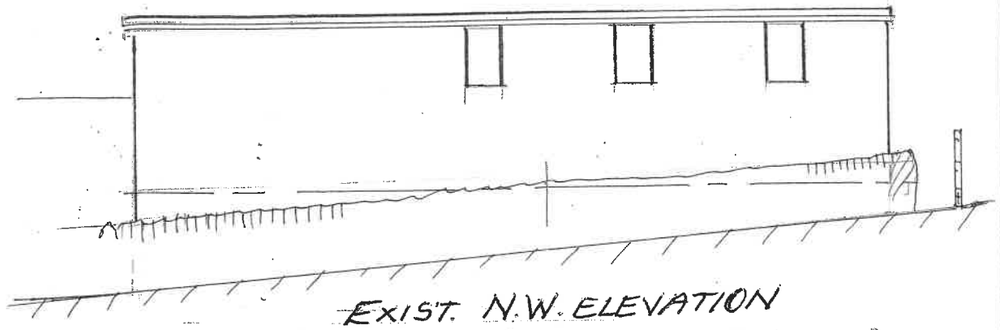

EXIST. N.W. ELEVATION

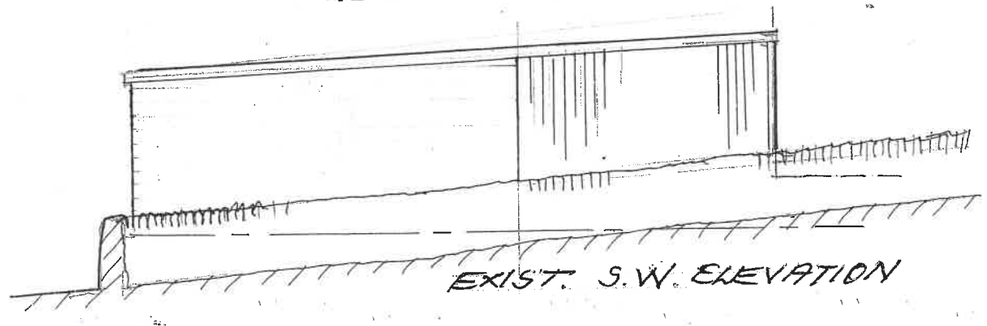

EXIST. S.W. ELEVATION

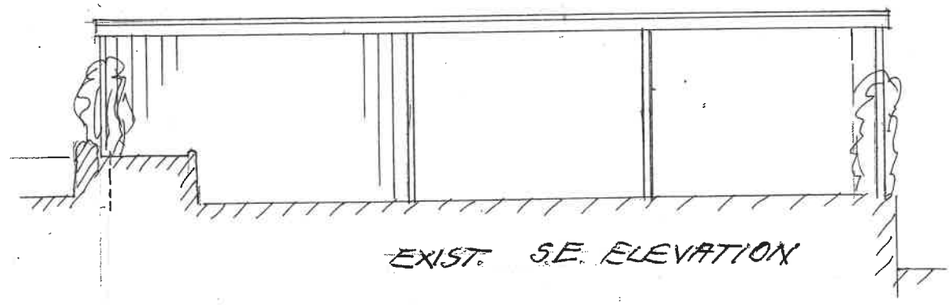

EXIST. S.E. ELEVATION

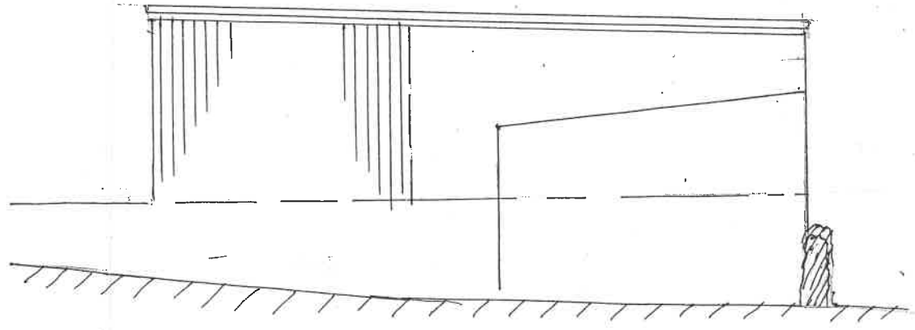

EXIST. N.E. ELEVATION

A		
	Date	Revisions

J.A. OLDROYD & SONS LTD
CHARTERED BUILDING SURVEYOR
THE BARN, 3 PRIMROSE LANE
HIGHTOWN, LIVERSEDGE
WEST YORKSHIRE, WF15 6NS
TEL : 01274 865127
email: mr.oldroyd@yahoo.co.uk

Client
MORGAN YARROW

Address
23 GARFIT HILL
GOMERSAL
BD19 4QR

Drawing Title
EXISTING FLOOR PLANS & ELEVATIONS

scale 1:100

date MAY '25 | drawn by

Drg No 25/73/A | Rev