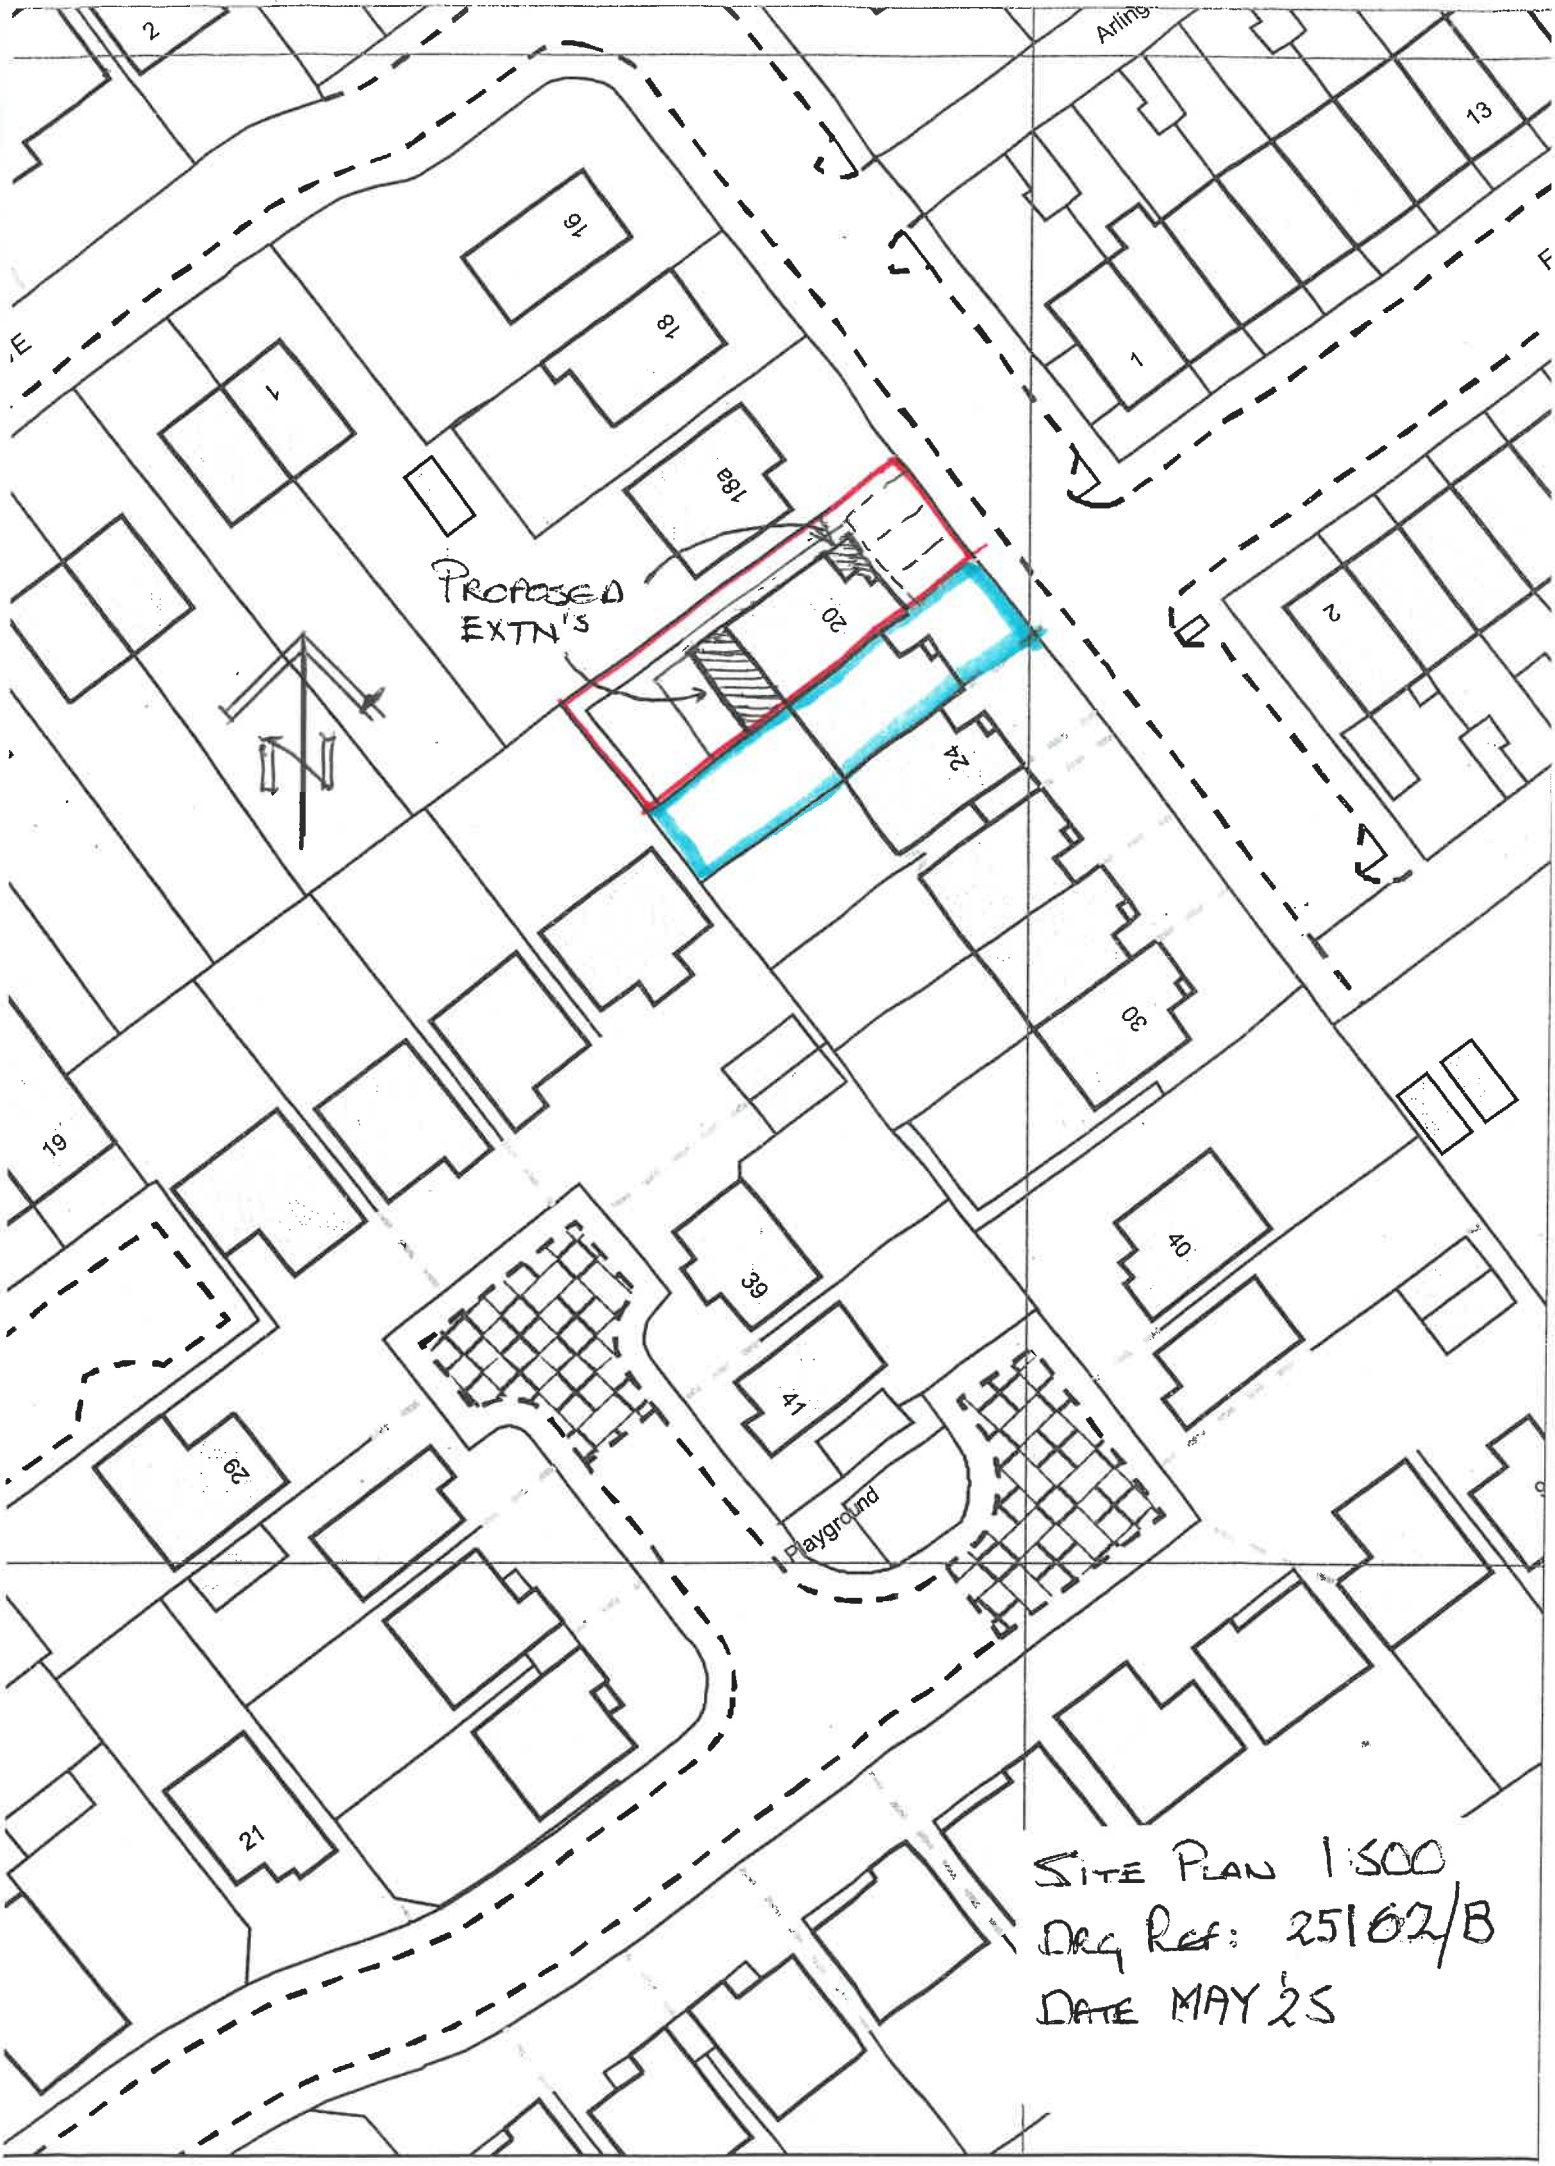

PROPOSED EXTN'S
Playground
SITE PLAN 1:500
DRG REF: 25162/B
DATE MAY '25