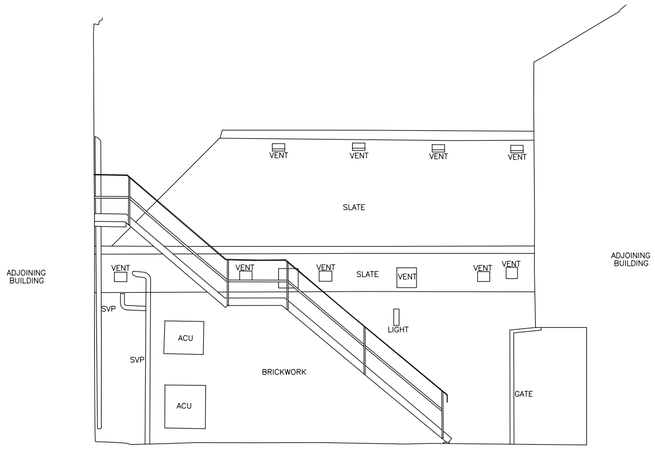

Datum 0.00m

Elevation 1

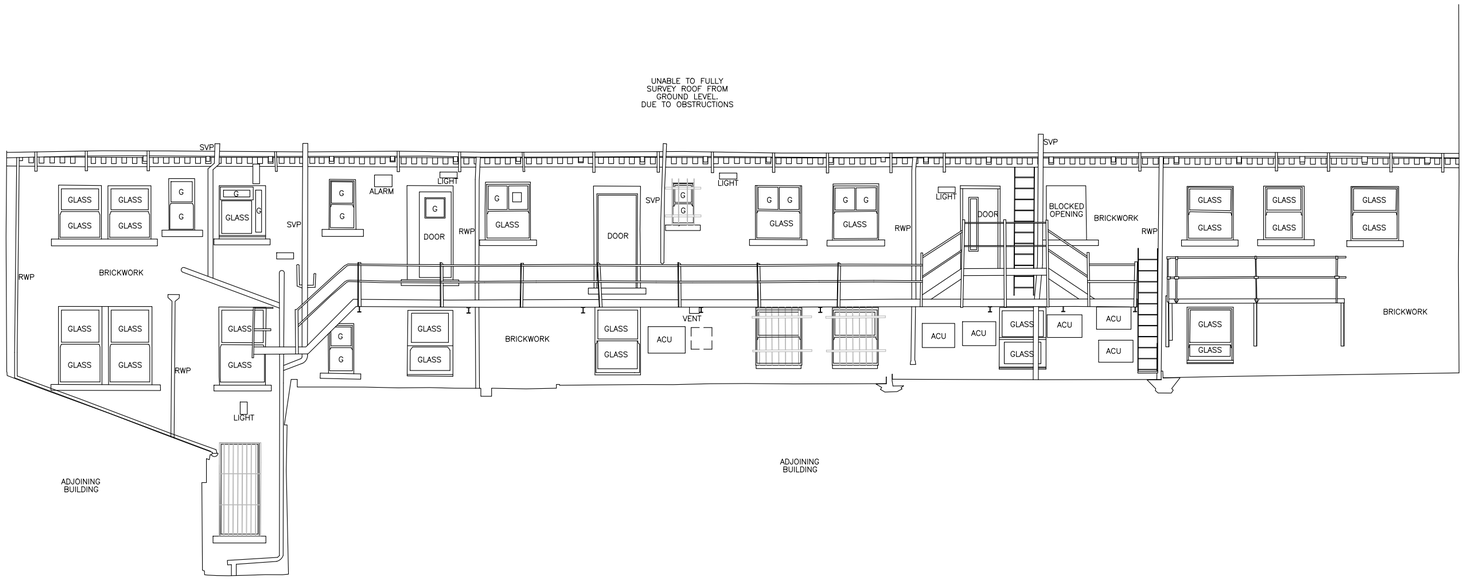

Datum 0.00m

Elevation 2

© Survey Operations Limited 2025

Reproduction in whole or in part by any means is prohibited without the prior permission of Survey Operations Limited.

Note:

All levels relate to a Local Datum.

Survey Operations

Smith Street, Skelmersdale, Lancs. WN8 8LN
Tel: 01695 725662 Fax: 01695 51816
Email: mail@survops.co.uk – www.survops.co.uk

Client
Watts Group Ltd

Drawing Title
Building Survey at:
2-14 New Street
Huddersfield
Elevations

Scale(s)	1:100	Surveyor	MS
Date	SEP 25	Drawn	DF
Job Number	25G016	Checked	SO/MG

Sheet Size & Drg Number & Revision
A2 25G016/001