Sheet size
A1

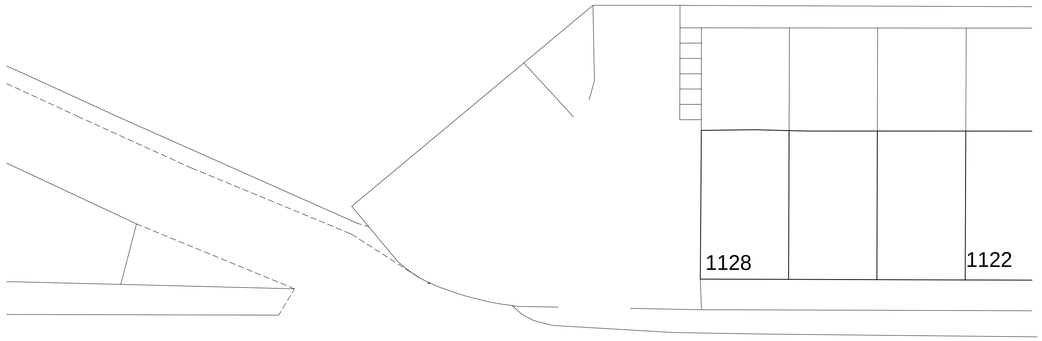

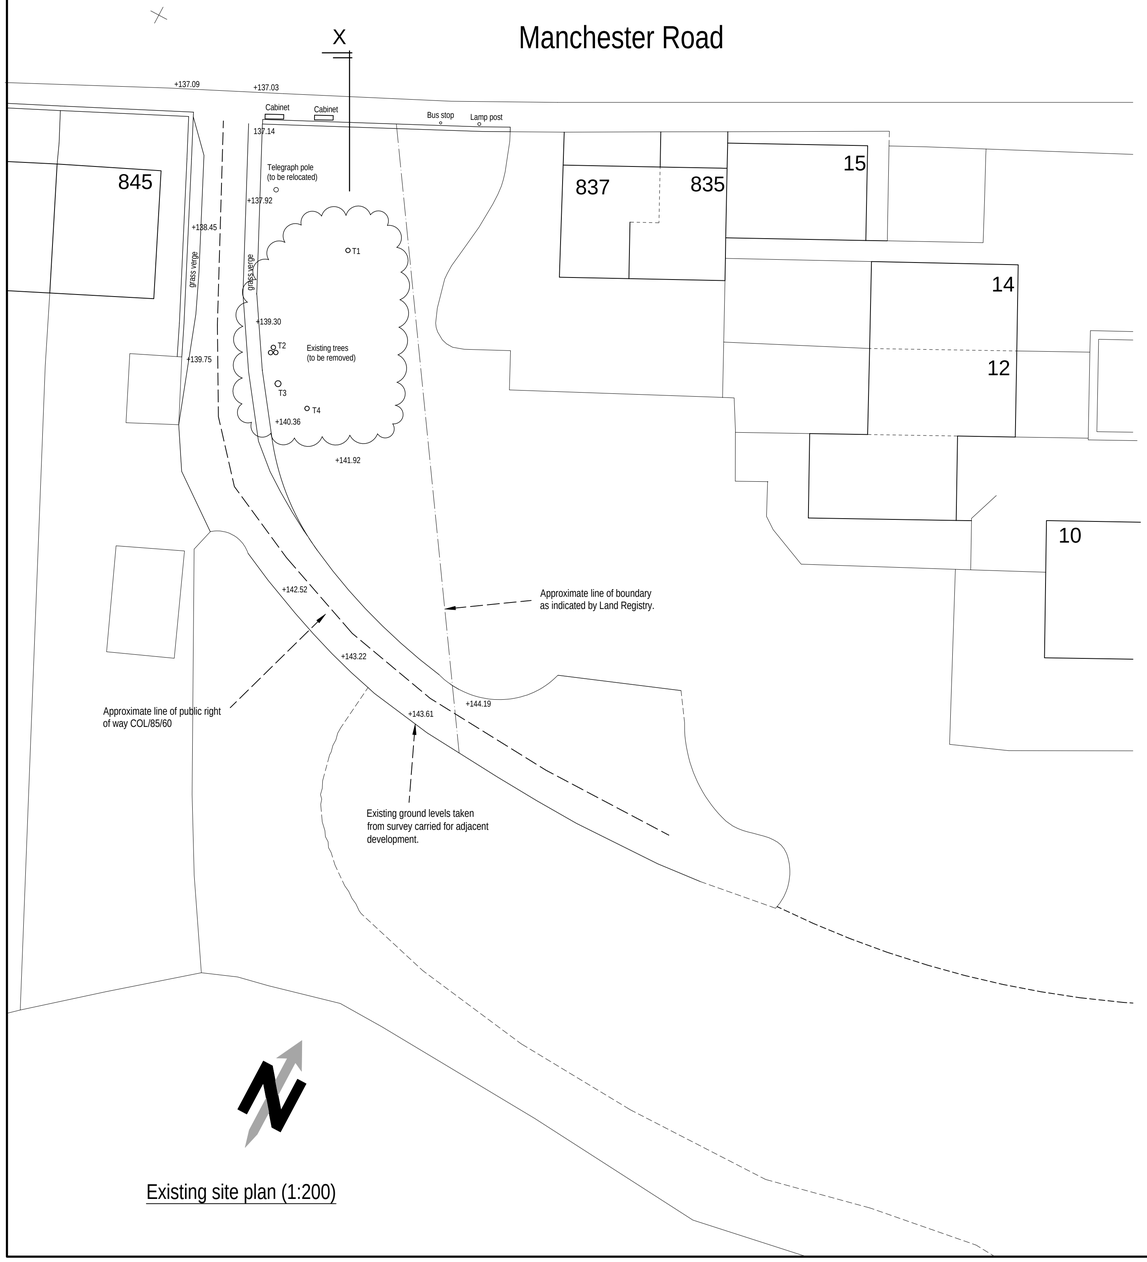

Existing site plan (1:200)

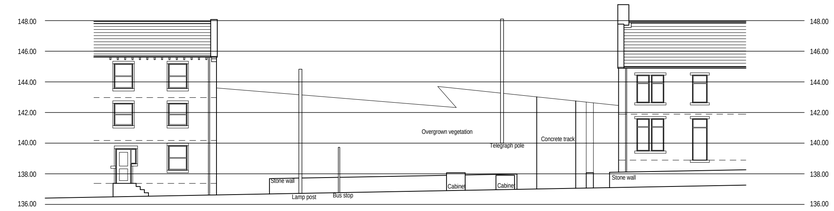

Existing street scene (1:200)

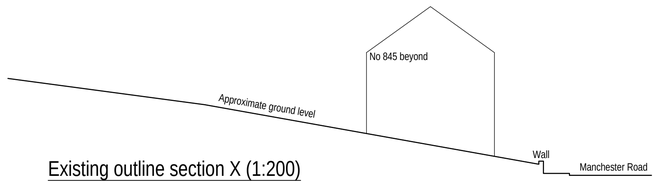

Existing outline section X (1:200)

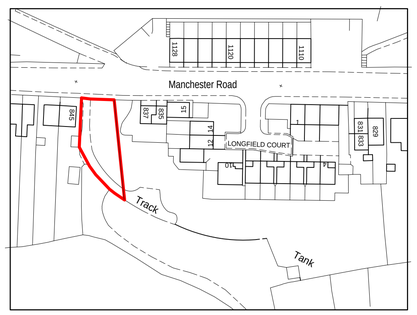

Location plan (1:1250)

0m	Scale 1:50	4m
0m	Scale 1:100	8m
0m	Scale 1:200	16m
0m	Scale 1:500	40m
0m	Scale 1:1250	100m

(When to scale of original plan bar = 8cm)

Notes;
1. Setting out to be the responsibility of contractor.
2. Contractor to pay particular attention to pitch of roof and headroom at stairs.
3. Any discrepancies to be reported to Colne Valley Design.

Colne Valley Design
8 Meadow Lane
Slaithwaite
Huddersfield HD7 5EX

Tel: 01484 842097
Mobile: 07867 803312
E-mail: mitchell@sbhomes.co.uk

Proprietor: S.A. Mitchell (ACIOB)

Project
Proposed dwelling.

For
Mrs D Bamforth.

Address
Manchester Road
Linthwaite
HD7

Title
Existing site plan, section and street scene.

Job No.	Drawing number	Date
23 J 44.	P 01.	March 2025.