Sheet size
A1

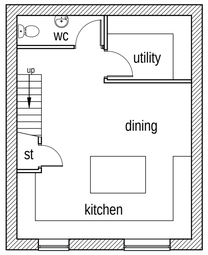

Proposed lower ground floor layout (1:100)

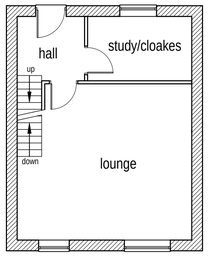

Proposed upper ground floor layout (1:100)

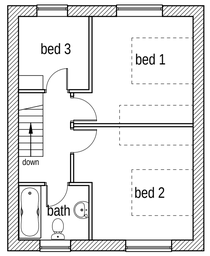

Proposed first floor layout (1:100)

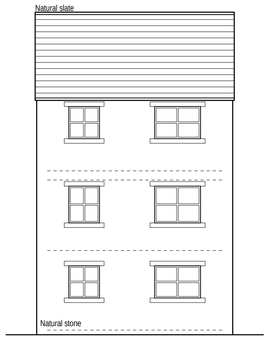

Proposed front/north facing elevation (1:100)

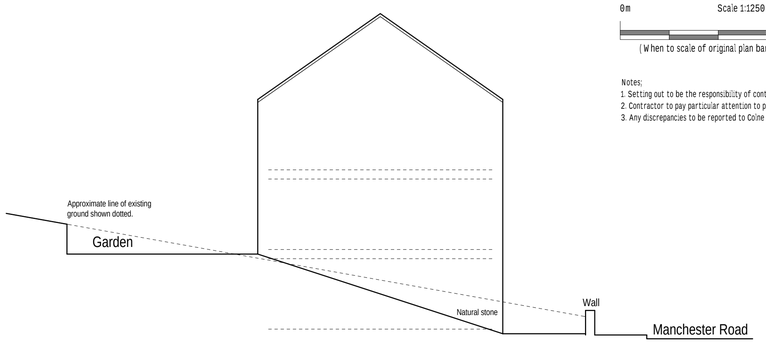

Proposed side/east facing elevation (1:100)

0m Scale 1:50 4m
0m Scale 1:100 8m
0m Scale 1:200 16m
0m Scale 1:500 40m
0m Scale 1:1250 100m

(When to scale of original plan bar = 8cm)

Notes;
1. Setting out to be the responsibility of contractor.
2. Contractor to pay particular attention to pitch of roof and headroom at stairs.
3. Any discrepancies to be reported to Colne Valley Design.

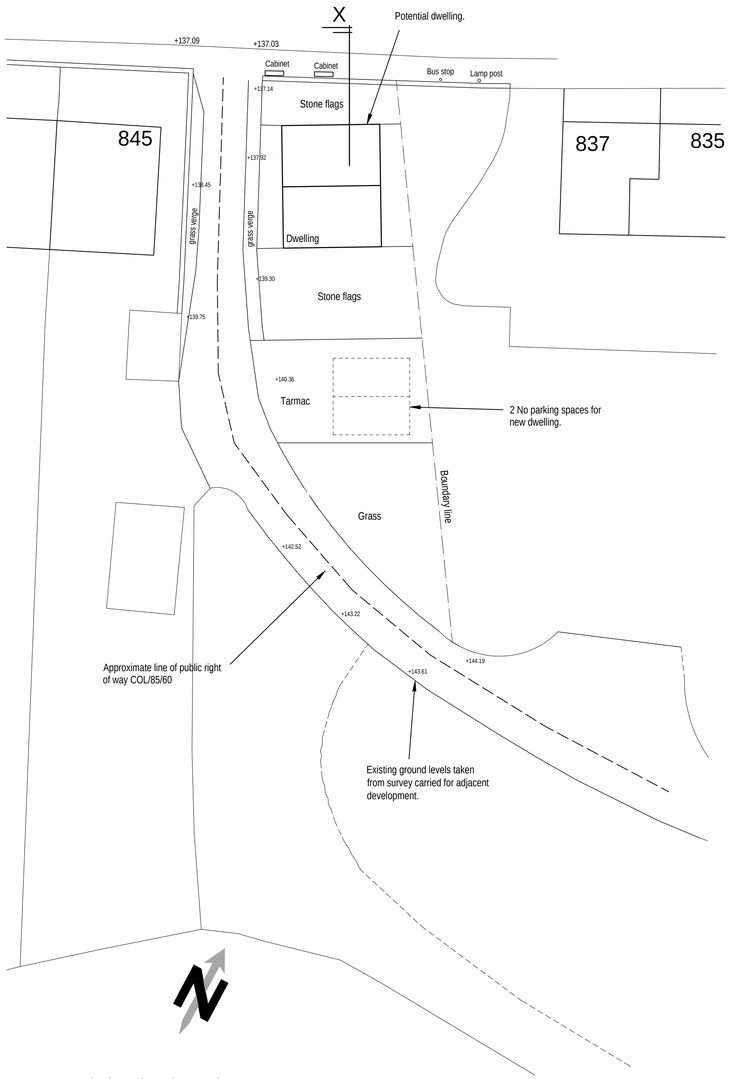

Proposed site plan (1:200)

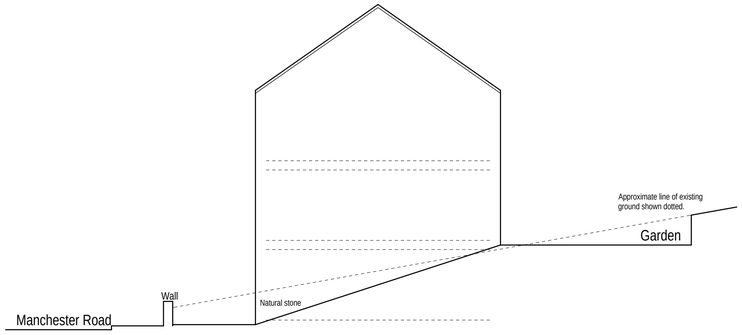

Proposed side/west facing elevation (1:100)

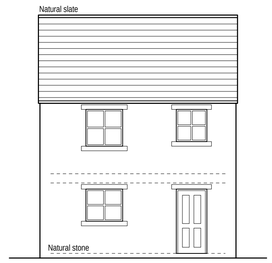

Proposed rear/south facing elevation (1:100)

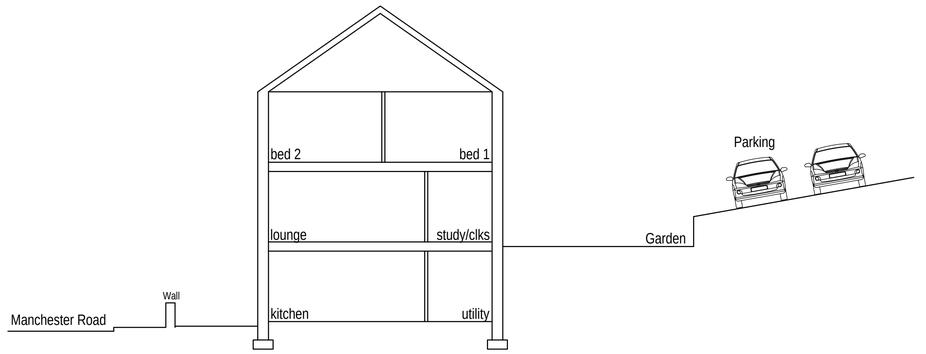

Outline cross section (1:100)

Proposed street scene (1:200)

Colne Valley Design
8 Meadow Lane
Slaithwaite
Huddersfield HD7 5EX

Tel: 01484 842097
Mobile: 07867 803312
E-mail: mitchell@sbhomes.co.uk

Proprietor: S.A. Mitchell (ACIOB)

Project
Proposed dwelling.

For
Mrs D Bamforth.

Address
Manchester Road
Linthwaite
HD7

Title
Proposed layouts and elevations.

Job No.	Drawing number	Date
23 J 44.	P 02.	March 2025.