
Sheet size
A3

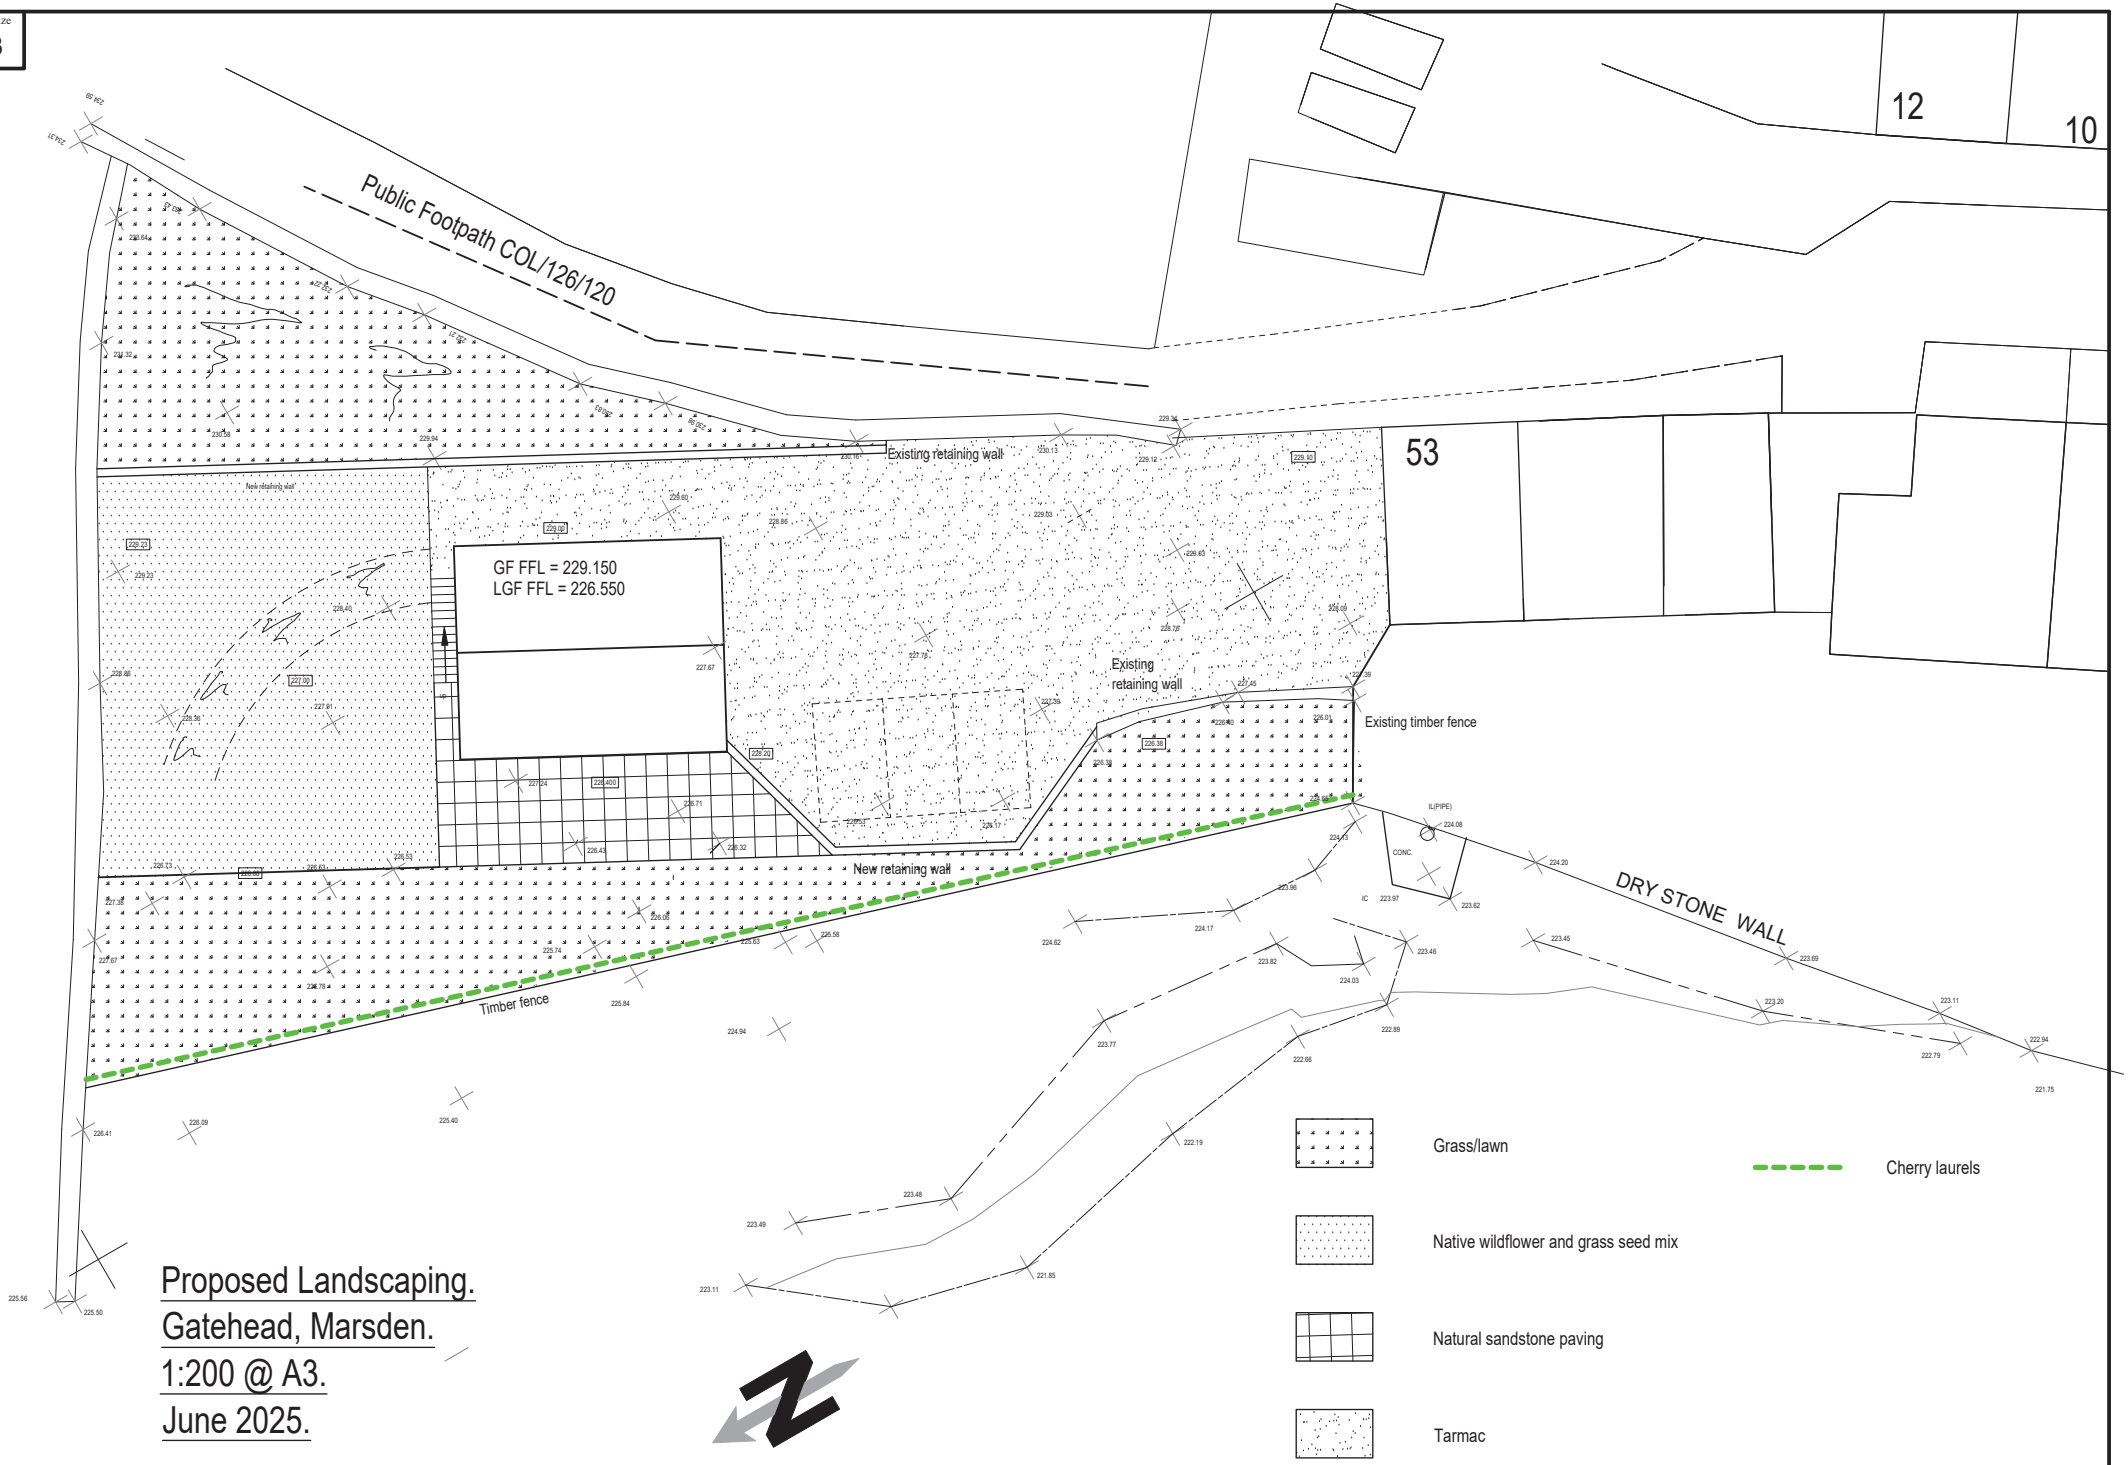

Proposed Landscaping.
Gatehead, Marsden.
1:200 @ A3.
June 2025.