


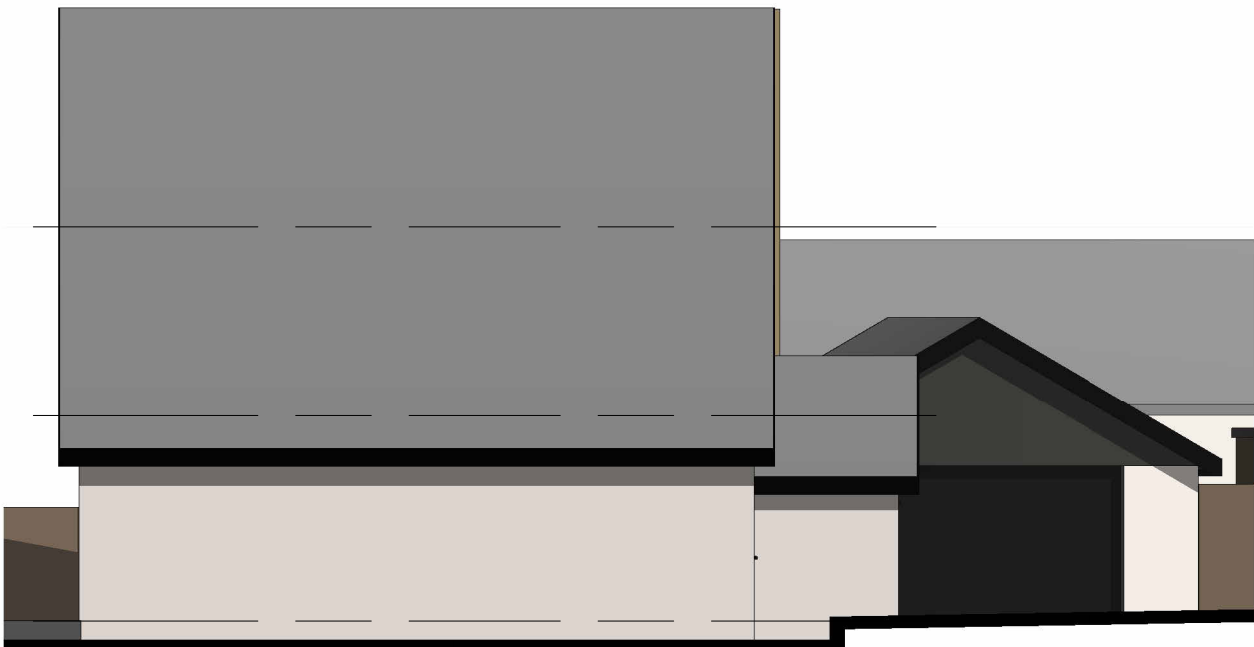


Existing South Elevation
1:100




Existing West Elevation
1:100




Existing North Elevation
1:100

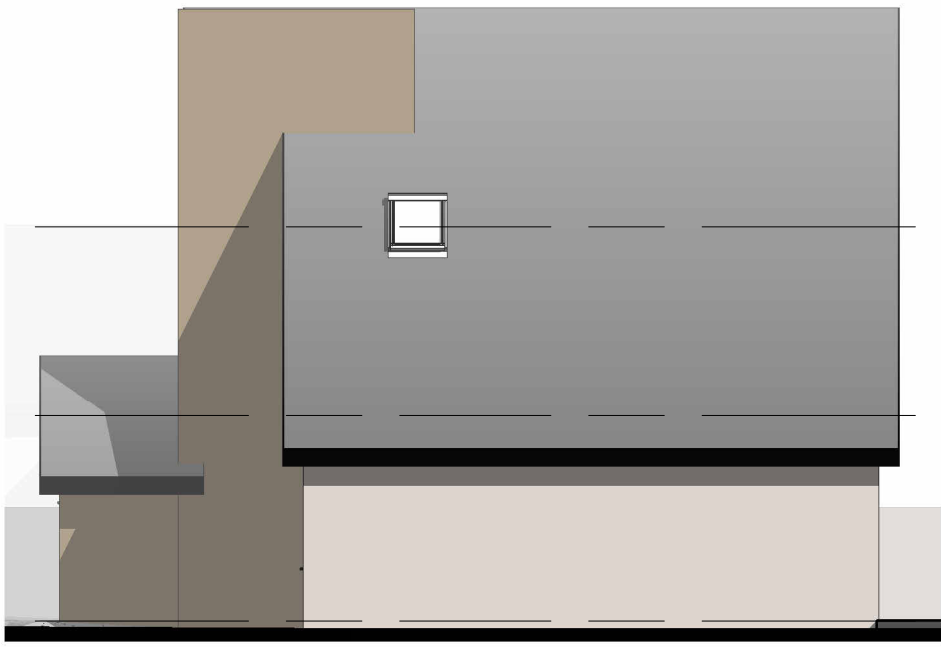


Existing East Elevation
1:100

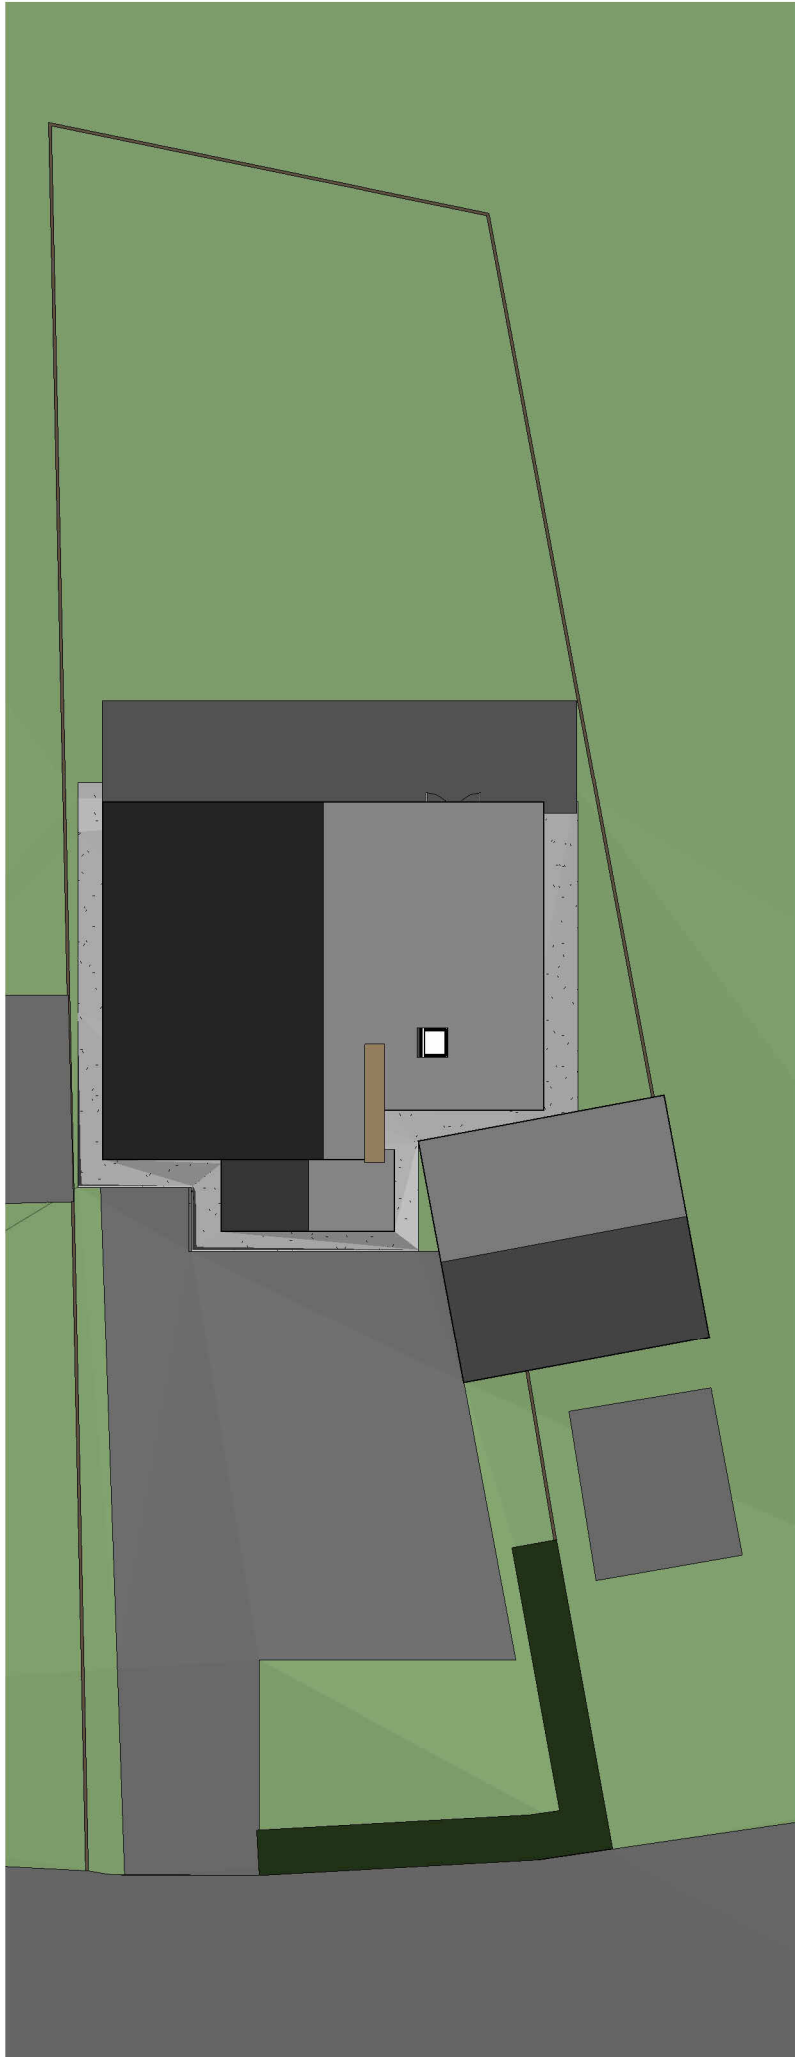


Existing Site Plan
1:200

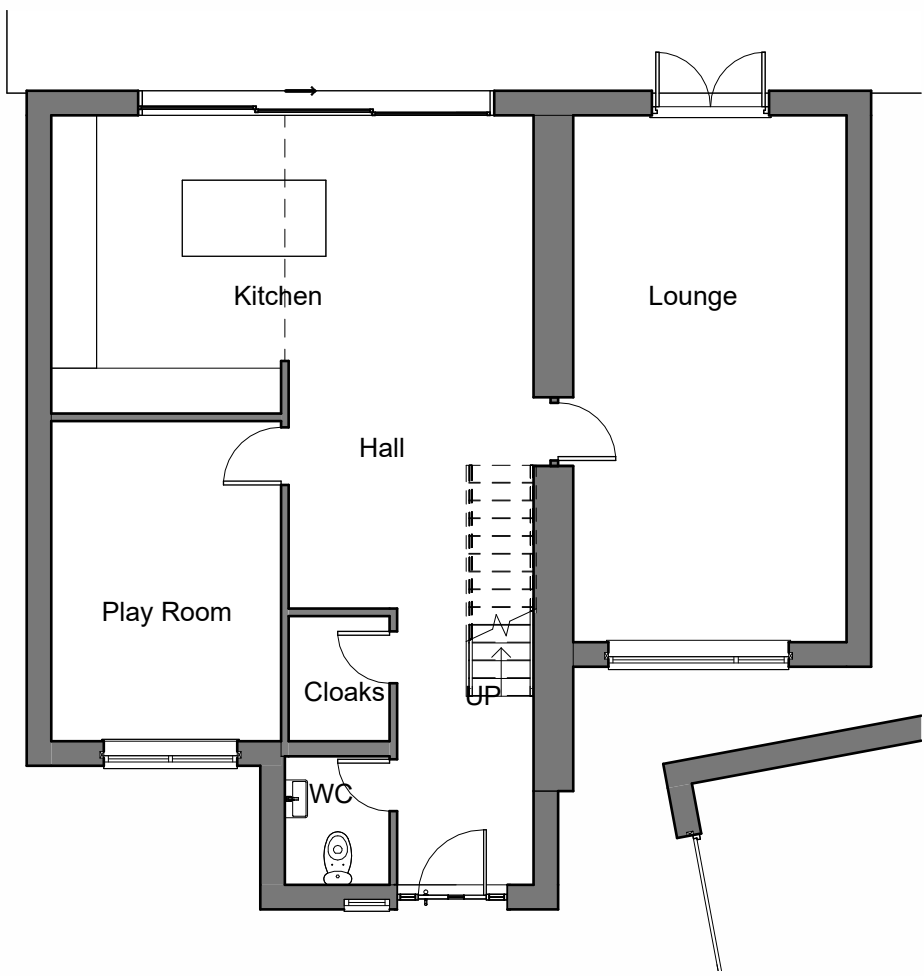

Existing Ground Floor Plan
1:100

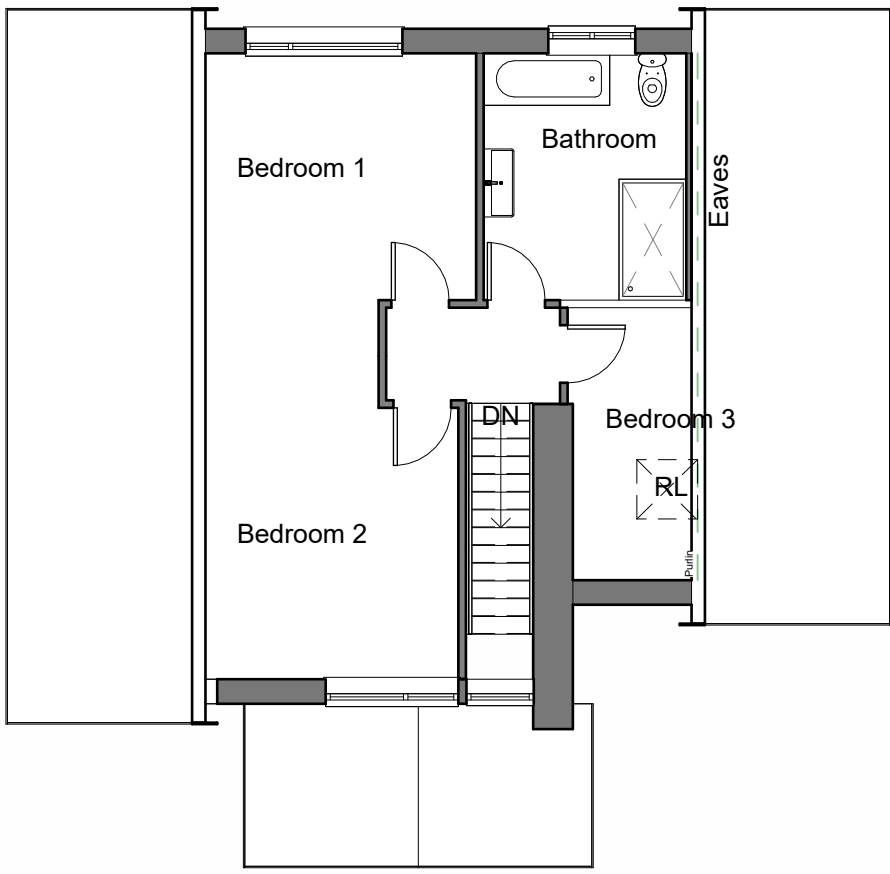

Existing First Floor Plan
1:100

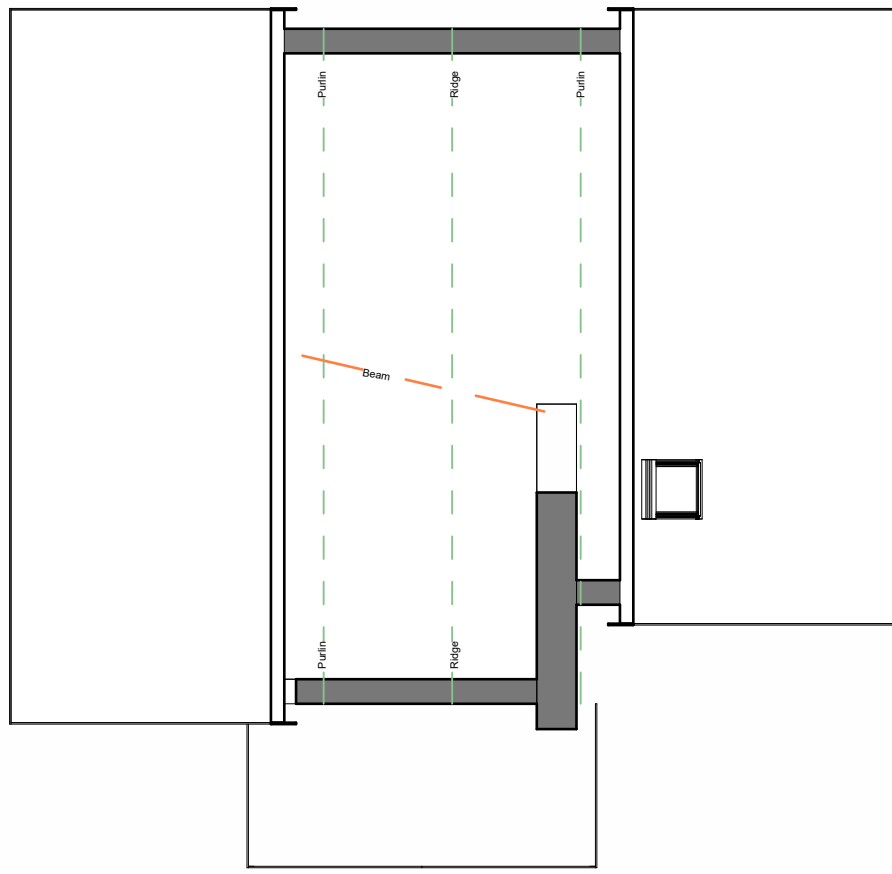

Existing Attic Floor Plan
1:100