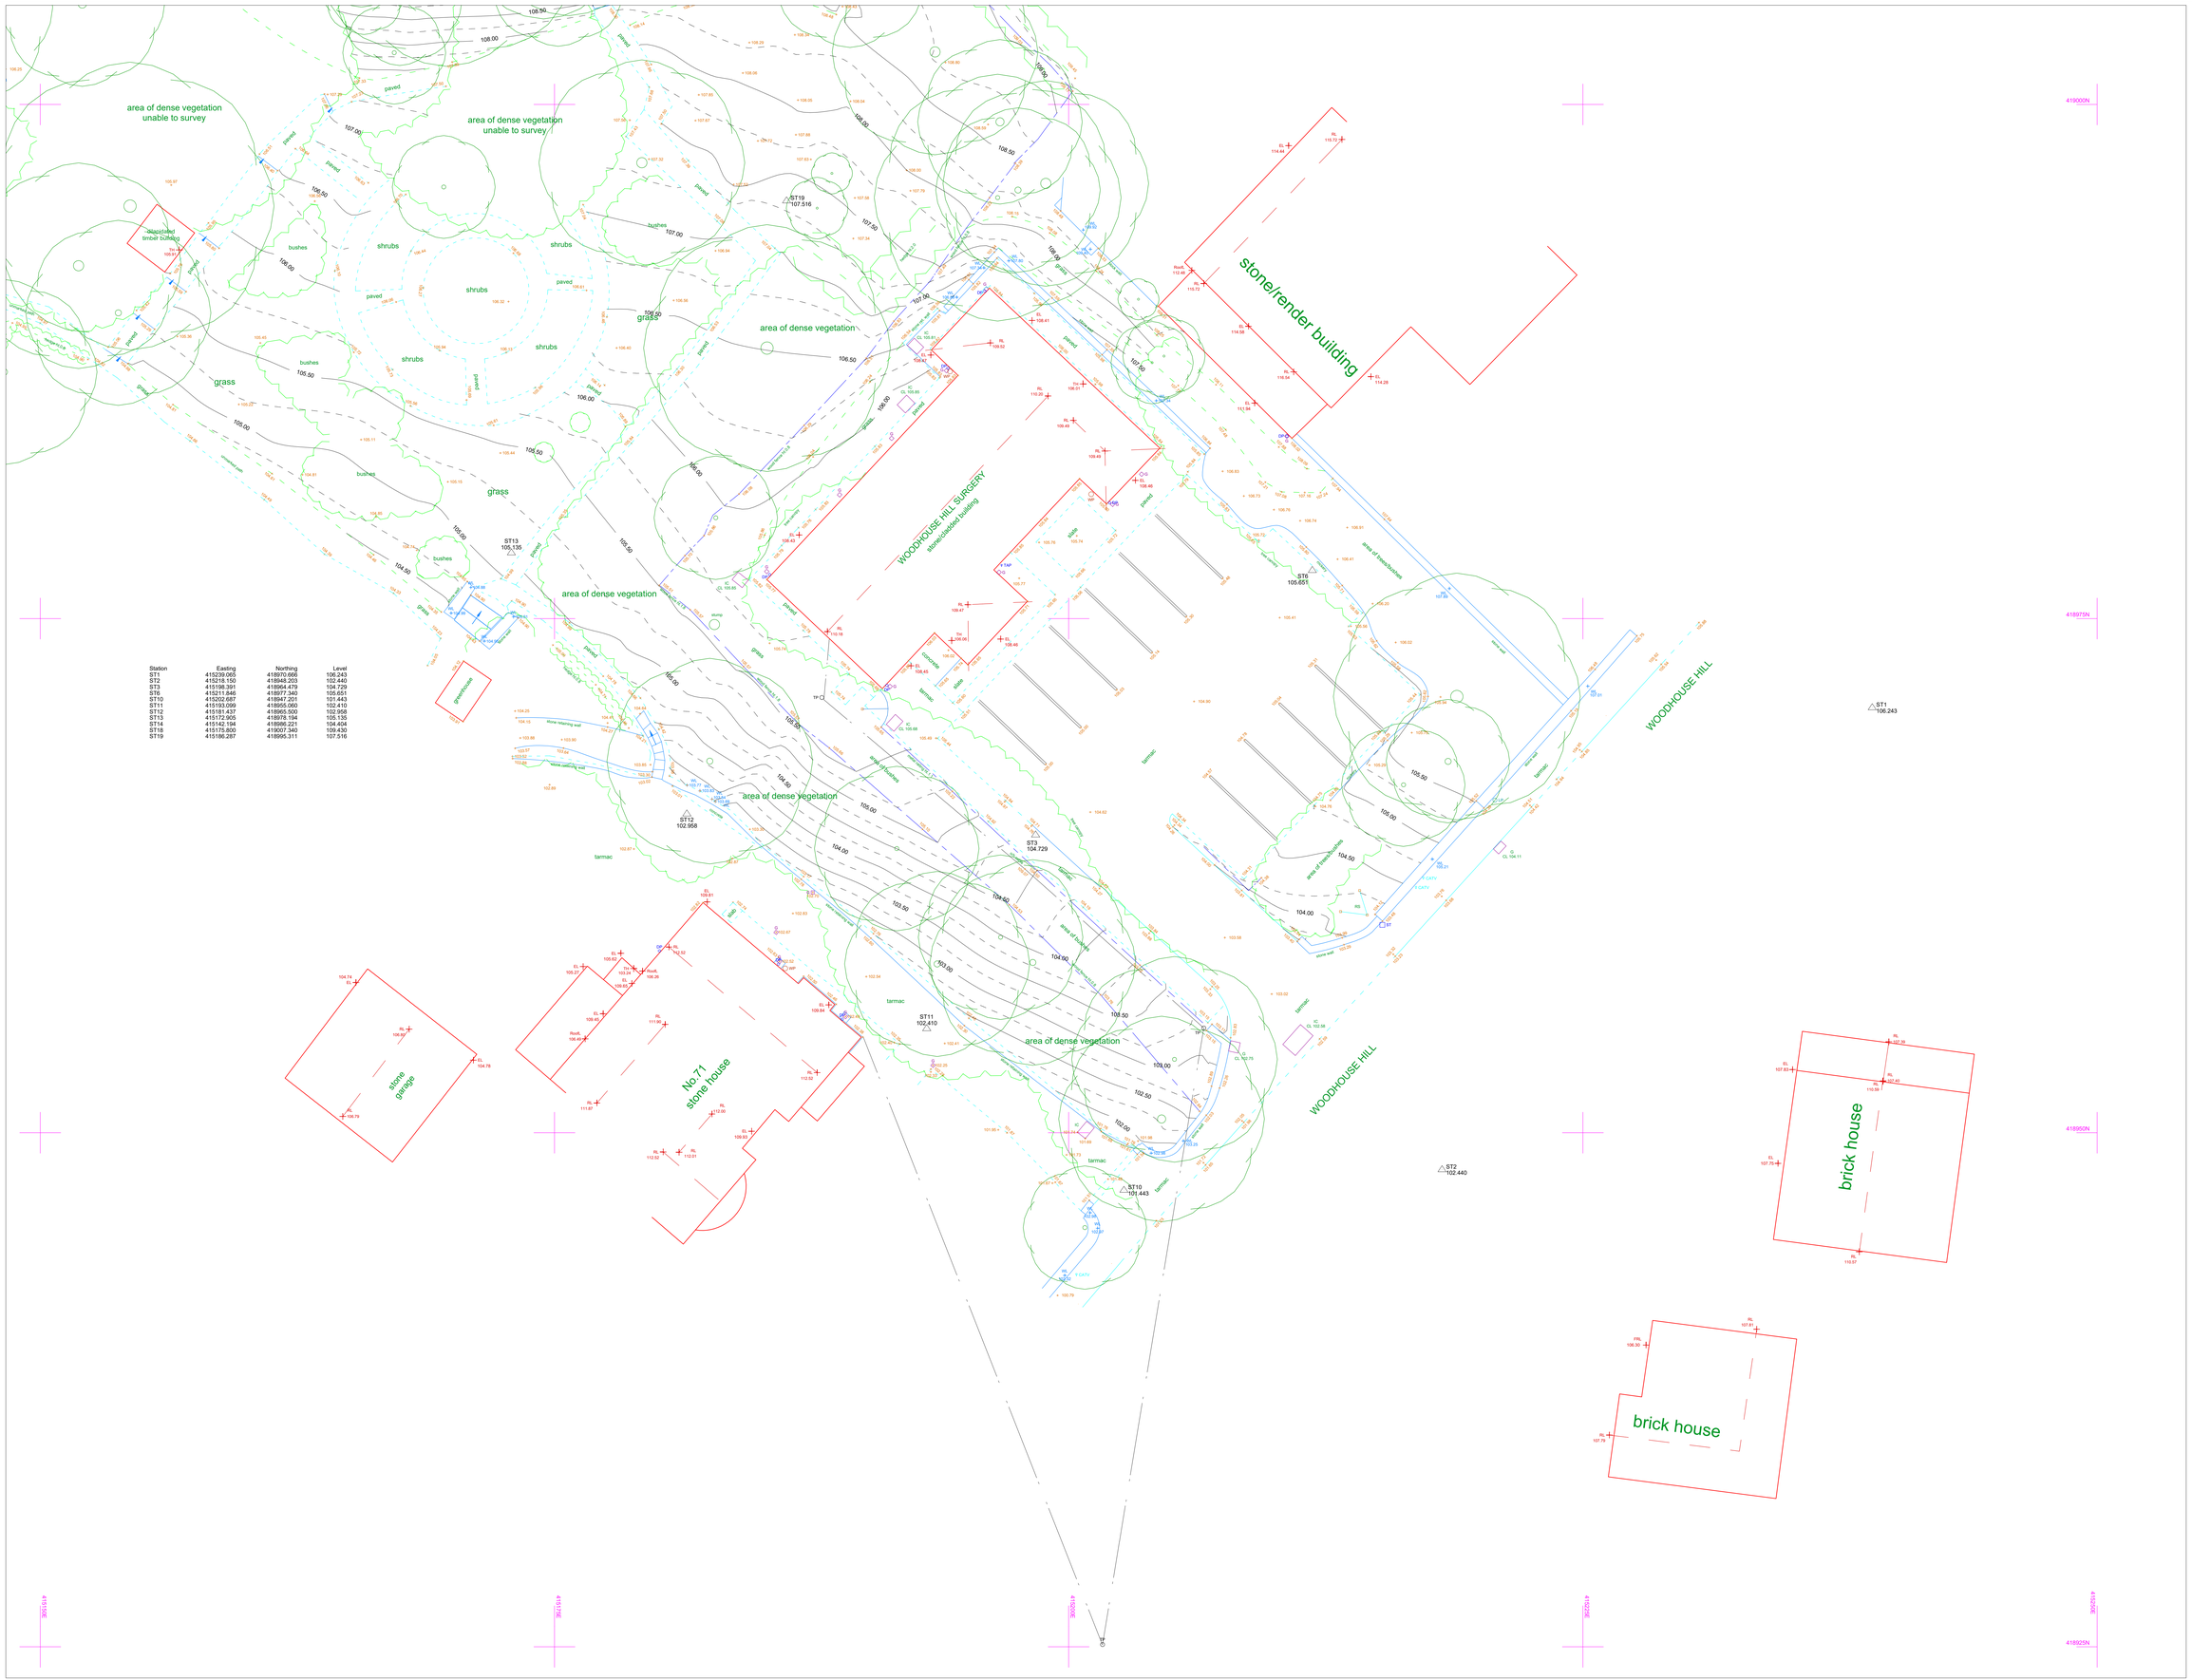

Station	Easting	Northing	Level
ST1	415239.065	418970.666	106.243
ST2	415218.150	418948.203	102.440
ST3	415198.391	418964.479	104.729
ST5	415211.846	418977.340	105.651
ST10	415202.687	418947.201	101.443
ST11	415193.099	418955.060	102.410
ST12	415181.437	418965.500	102.958
ST13	415172.905	418978.194	105.135
ST14	415142.194	418986.221	104.404
ST18	415175.800	419007.340	109.430
ST19	415186.287	418995.311	107.516

ABBREVIATIONS

AR	ASSUMED ROUTE	NT	NO TRACE
AV	AIR VALVE	P	POST / POLE
B	BOLLARD	RL	RIDGE LEVEL
BH	BOREHOLE	RE	RODDING EYE
BT	BT / TELECOM CHAMBER	RS	ROAD SIGN
CATV	CABLE TV	S	SUMP / WATER PIPE
CP	CABLE PIT	ST	STAY
CL	COVER LEVEL	SC	STOP COCK
CR	CABLE RISER	SD	TREE STEM DIAMETER
CS	TREE CROWN SPREAD	SL	SOFFIT LEVEL
DP	DOWN PIPE	SP	SIGN POST
EL	EAVES LEVEL	ST	STOP TAP
EP	ELECTRICITY POLE	SV	STOP VALVE
ER	EARTH ROD	SVP	SOIL VENT PIPE
FH	FIRE HYDRANT	TC	TRAFFIC CONTROL
FW	FENCE / WALL or FENCE LEVEL	TCB	TRAFFIC CONTROL BOX
FRL	FLAT ROOF LEVEL	TPR	TAKEN FROM RECORDS
G	GULLY	TH	THRESHOLD LEVEL
GPR	TRACED BY G.P.R.	TL	TRAFFIC LIGHTS
GV	GAS VALVE	TP	TELEGRAPH POLE
IC	INSPECTION CHAMBER	UTGA	UNABLE TO GAIN ACCESS
IL	INVERT LEVEL	UTL	UNABLE TO LOCATE
K	KERB FLUSH	UTO	UNABLE TO OPEN
KW	KERB WIDE	UTS	UNABLE TO SURVEY
LB	LITTER BIN or LETTER BOX	UTT	UNABLE TO TRACE
LP	LAMP POST	WL	WATER LEVEL or WALL LEVEL
MH	MANHOLE	VP	VENT PIPE
MI	MISCELLANEOUS	WM	WATER METER
NL	NOT LOCATED	WO	WASH OUT VALVE
		WP	WASTE PIPE

b	BEAM HEIGHT
c	CILL HEIGHT
ch	CEILING HEIGHT
d	DOOR HEIGHT
fch	FALSE CEILING HEIGHT
▼10.26	FLOOR LEVEL
▼[10.26]	BEAM/OVERHEAD LEVEL
h	HEAD HEIGHT
p	PURLIN HEIGHT
r	RIDGE BOARD HEIGHT
sp	SPRING POINT
	STEPS / STAIRS UP

All services to be field verified.

This drawing and the information contained within has been issued in confidence and remains the Copyright of CT Surveys Ltd.

Disclosure of this information to Third Parties and unauthorised copying or replication of data is forbidden without gaining approval from CT Surveys Ltd.

CT SURVEYS IS A MEMBER OF:

THE SURVEY ASSOCIATION

constructionline

SURVEY NOTES:

The survey is fitted to OSGB36 National Grid and Level Datum using RTK GPS, with OSGM15 Model Transformation and has been drawn at a scale factor of 1.000

Due to the scale factor any setting out or design works should strictly use the control co-ordinates as shown on the drawing.

If manhole invert levels / basic drainage information is shown on this drawing, this will have been surveyed from observation only.

If any drainage becomes critical to design we advise that a full utility survey is carried out to verify any drainage information shown on this drawing.

SURVEY REVISIONS

PREVIOUS DWG NO:	5864JH
REVISION NO:	R1
REVISION SURVEY DATE:	November 2024

REVISION NOTES:

5864JH-R1 - Nov 2024 - Additional area surveyed to the West and South of Woodhouse Hill Surgery. Additional area surveyed is part of No.71's land.

LAYOUT VIEWS

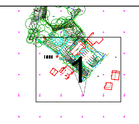

CT SURVEYS
TOPO · SCAN · UAV · BIM

UNIT 5
KILLINGBECK COURT
LEEDS
LS14 6FD

TEL : 0113 44 00 435

EMAIL : MAIL@CT-SURVEYS.COM
WEBSITE : WWW.CT-SURVEYS.COM

© COPYRIGHT CT SURVEYS LTD. REPRODUCTION OF THIS INFORMATION IS PROHIBITED WITHOUT WRITTEN AUTHORITY FROM CT SURVEYS LTD.

CLIENT:

A+J Architects

PROJECT TITLE:

Woodhouse Hill Surgery, 71A
Woodhouse Hill, Huddersfield, HD2 1DH

DRAWING NUMBER:

5864JH-R1/1

SCALE:	1:100 @ A0	SURVEY DATE:	August 2023
LEVEL DATUM:	OSGB by GPS	GRID DATUM:	OSGB fixed at ST1
BENCH MARK USED:	Nail at ST1 surveyed by GPS	BM VALUE:	106.241m
		SHEET NUMBER:	1 of 2