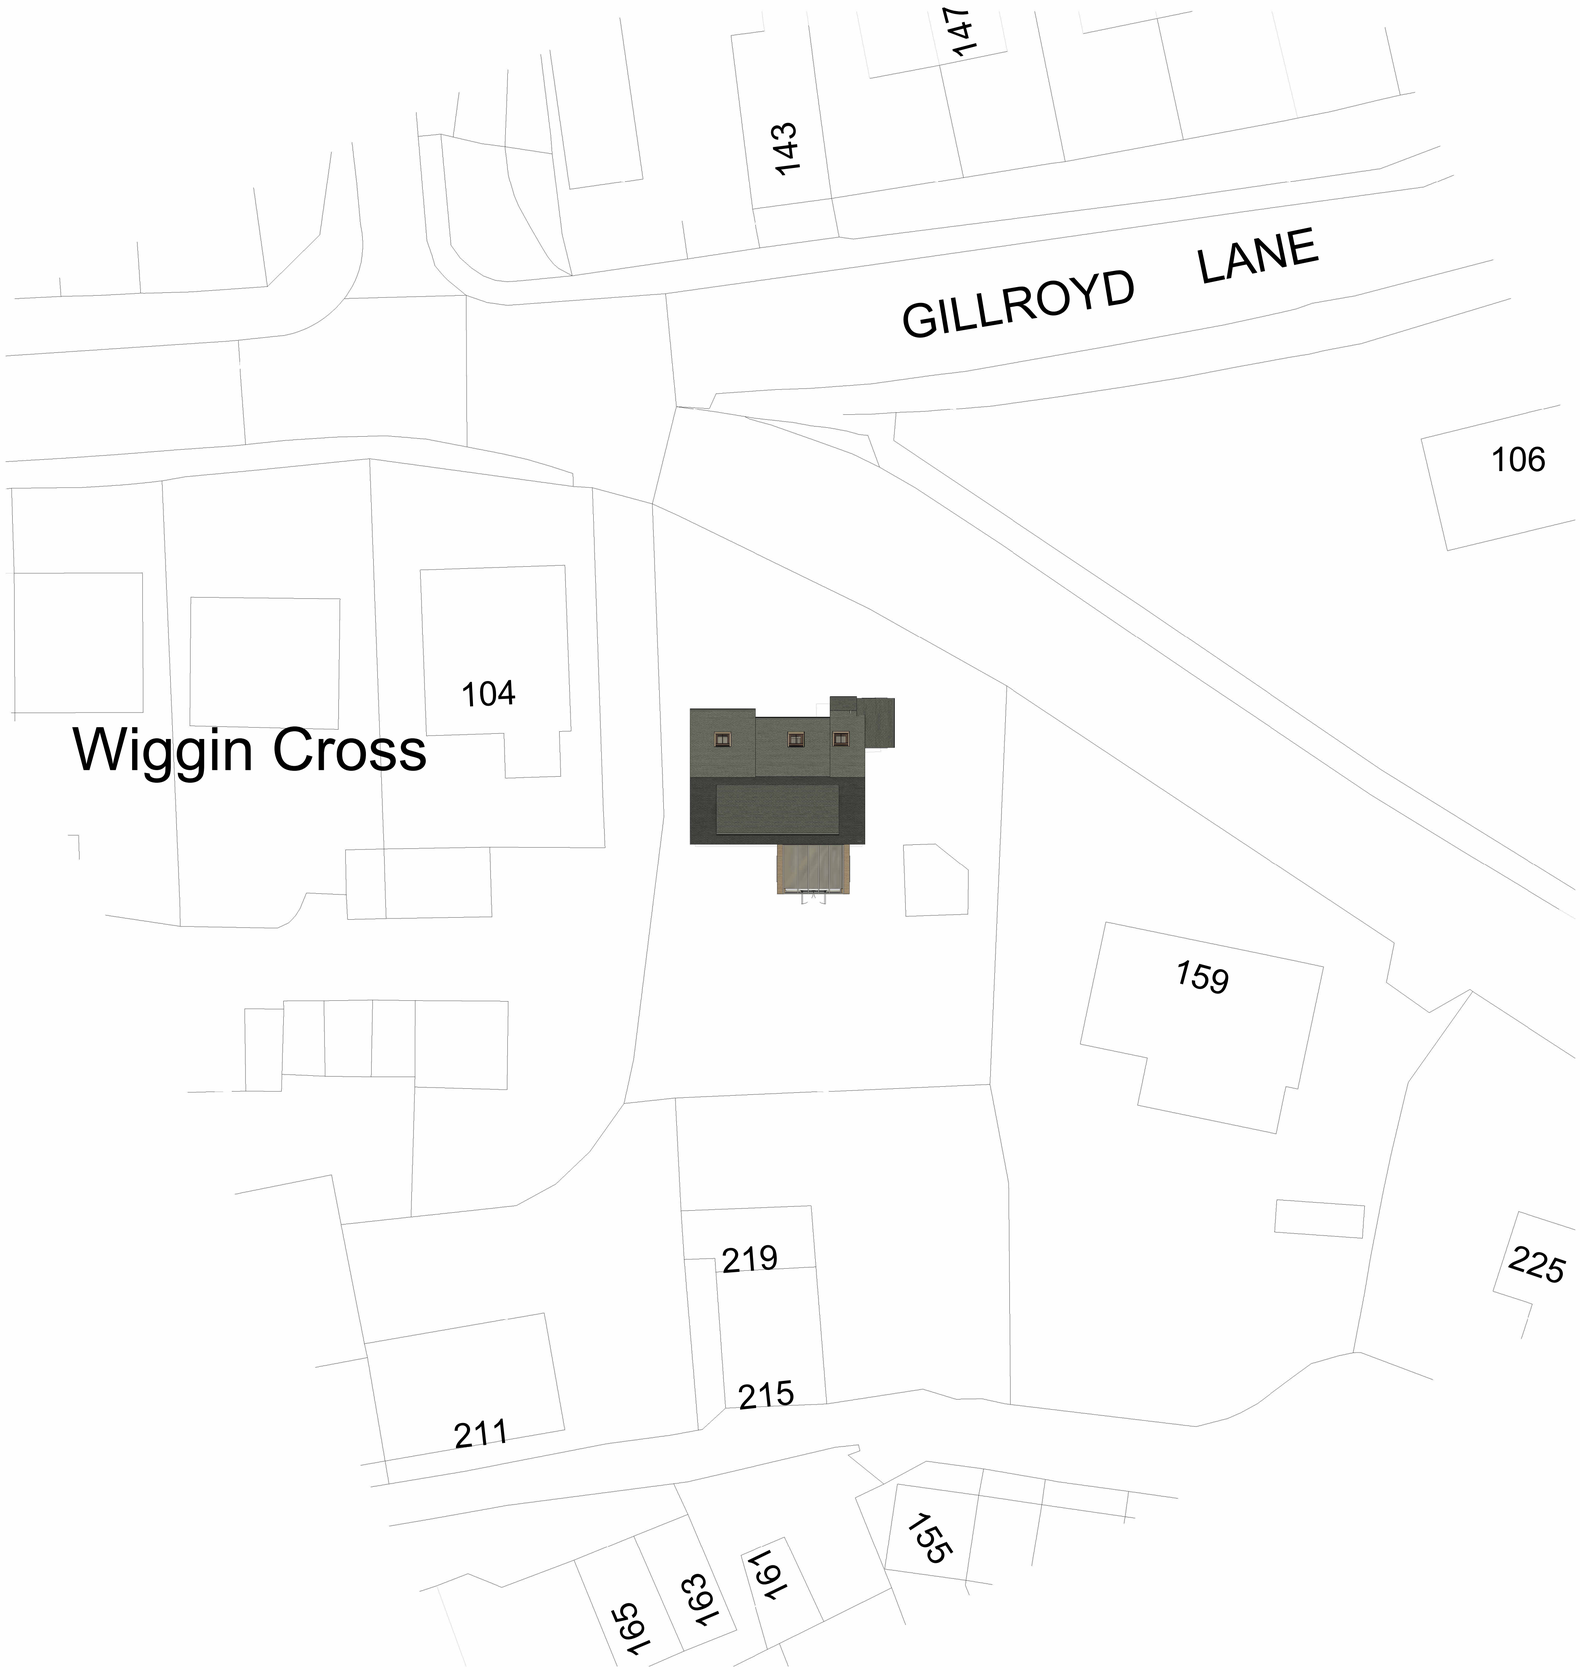

1 Proposed Site Plan
1 : 200

Only figured dimensions should be used.

Scaled dimensions should be checked with the Architect.
This drawing together with the design, is the property and copyright of the Architect and must not be reproduced without written permission

0 4 8 12 16 20
GRAPHIC SCALE: 1:200

rev	description	drwn	auth	date
A	Dormer size reduced and rooflight inclusion.	GH	JC	18.11.25

DO NOT SCALE OFF THIS DRAWING

ACUMEN
Designers & Architects
acumenarchitects.co.uk 01484 546 000
Headrow House, Old Leeds Road, Huddersfield, Huddersfield HD1 1SG

Client
MR K RAD

Project
161 CAUSEWAYSIDE, LINTHWAITE, HUDDERSFIELD, HD7 5SJ

Project No	Drawing No	Rev
2951	(100)04	A

Description
PROPOSED SITE PLAN

Scale	Date Drawn	Drawn By	Authorised By
1 : 200 @ A1	JUN 25	GH	JC

Purpose of Issue
Planning ● Building Regs ○ Tender ○ Construction ○ Comment ○ Info ○