Location Plan

Site Address: **Beaumont Primary Academy, Dryclough Road, Crosland Moor, Huddersfield, HD4 5JA**

PlanningPortal

Date Produced: **15-Jul-2025**

Scale: **1:2500 @A4**

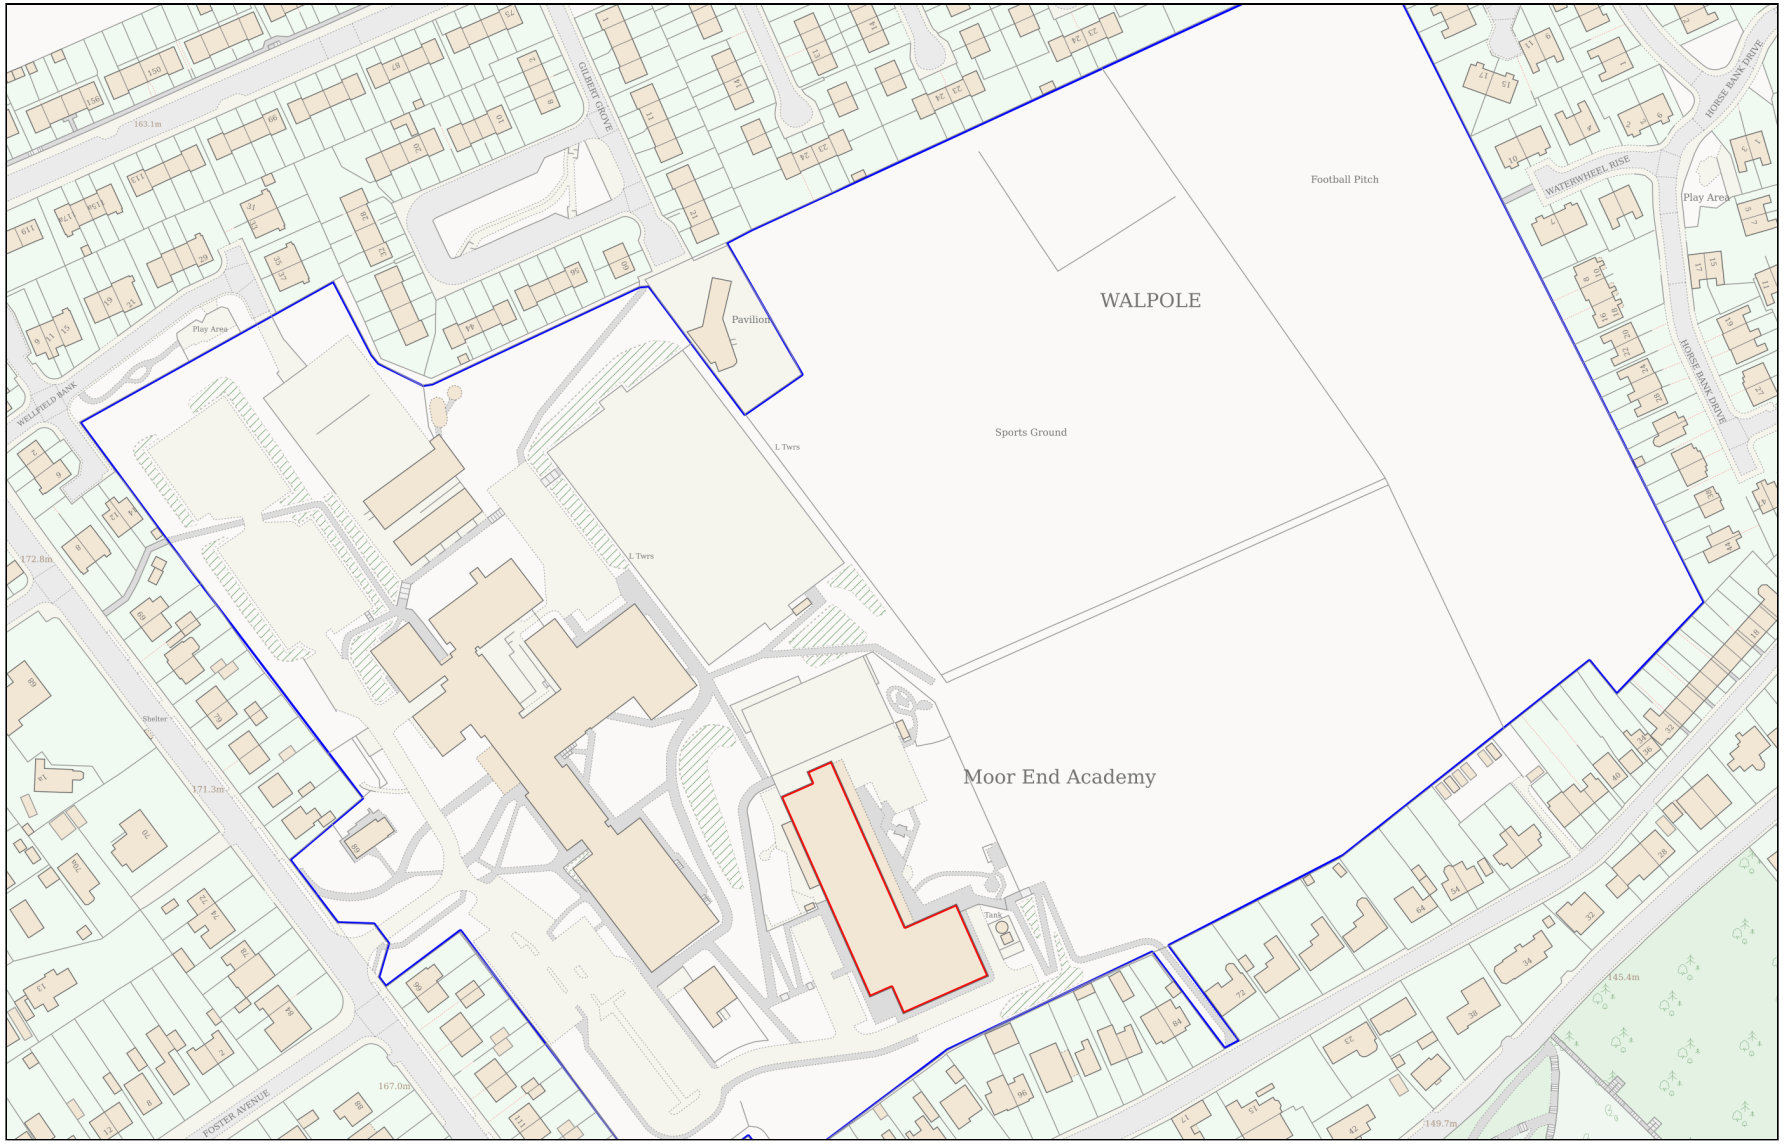

N

Planning Portal Reference: **PP-14163439v1**

0 100

Metres

Powered By TerraQuest

© Crown copyright and database rights 2025 OS 100042766