Only scale from original copies of this drawing, check all dimensions on site. To be read in conjunction with all relevant drawings. All work to be in accordance with Building Regulations and relevant British Standards. This drawing produced for use in this project only and may not be used for any other purpose. Wainwrights accepts no liability for the use of this drawing other than the purpose for which it was intended. This drawing may not be reproduced without prior written agreement.

© COPYRIGHT (WAINWRIGHTS) EXISTS ON ALL INFORMATION AND DESIGNS CONTAINED UPON THIS DRAWING.

CMYK Print colour check - This drawing is in COLOUR

1:200

4 M 10 M 20 M

CDM 2015 Designer's risk assessment undertaken on this drawing, indicating Relevant and Foreseeable risks. To be read in conjunction with the Principal Designer's Risk Register.

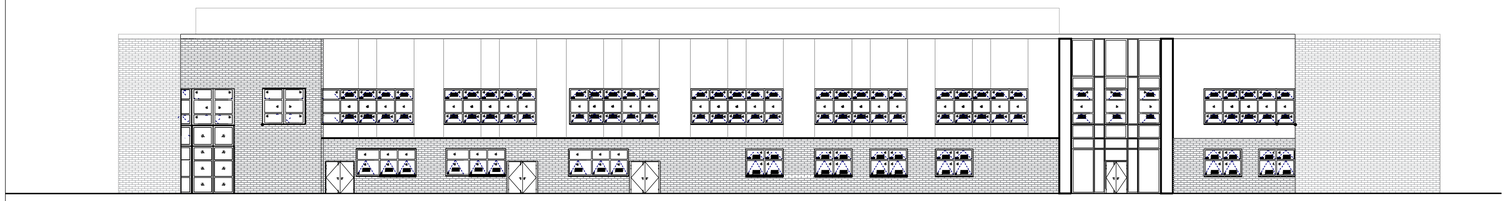

EXISTING ELEVATION

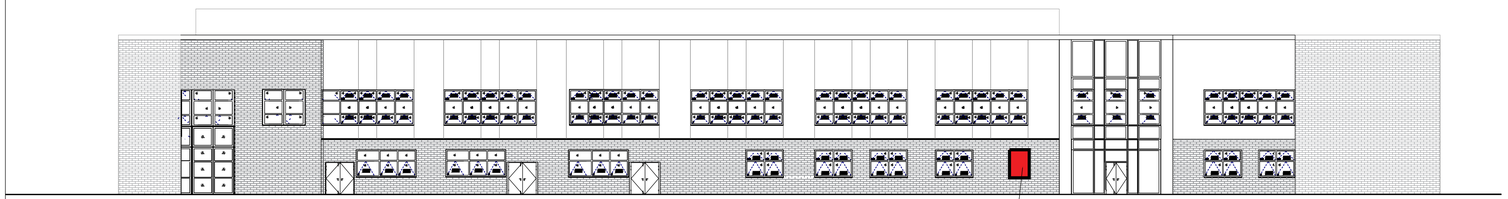

PROPOSED DEMOLITION ELEVATION

PROPOSED DEMOLITION FOR NEW WINDOW

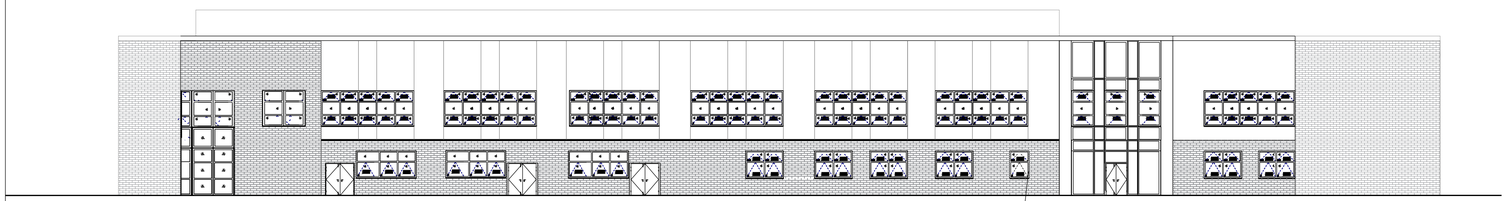

PROPOSED ELEVATION

PROPOSED DEMOLITION FOR NEW WINDOW

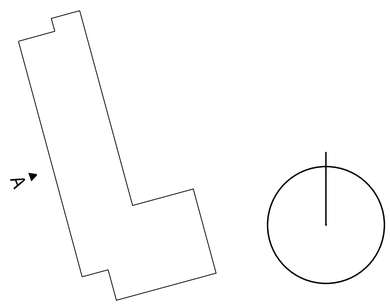

KEY PLAN - NTS

REV	DESCRIPTION	DATE	BY	CHECK
A	Initial Drawing Issue	07.07.25	LT	LH

WAINWRIGHTS
ARCHITECTURE | BUILDING SURVEYING
PROJECT MANAGEMENT | QUANTITY SURVEYING
7 Calder Close, Calder Park, Wakefield, WF4 3BA
www.wainwrights.uk.com | 01924 911 445

PLANNING

CLIENT
SOUTH PENNINE ACADEMY

PROJECT
BEAUMONT PRIMARY ACADEMY
HUDDERSFIELD

TITLE
ELEVATION A
EXISTING, DEMO & PROPOSAL

PAPER SIZE	DATE	DRAWN	CHECKED
A1	08.07.2025	LT	LH

PROJECT No.	DRAWING No.	REVISION
WAC 2126	010	A

C:\Users\LeeHolmes\Wainwrights\Job Folders - Documents\2126 - Beaumont Academy\04. Design Info\Architect\WAC 2126 Drawing Sheets LH.dwg