




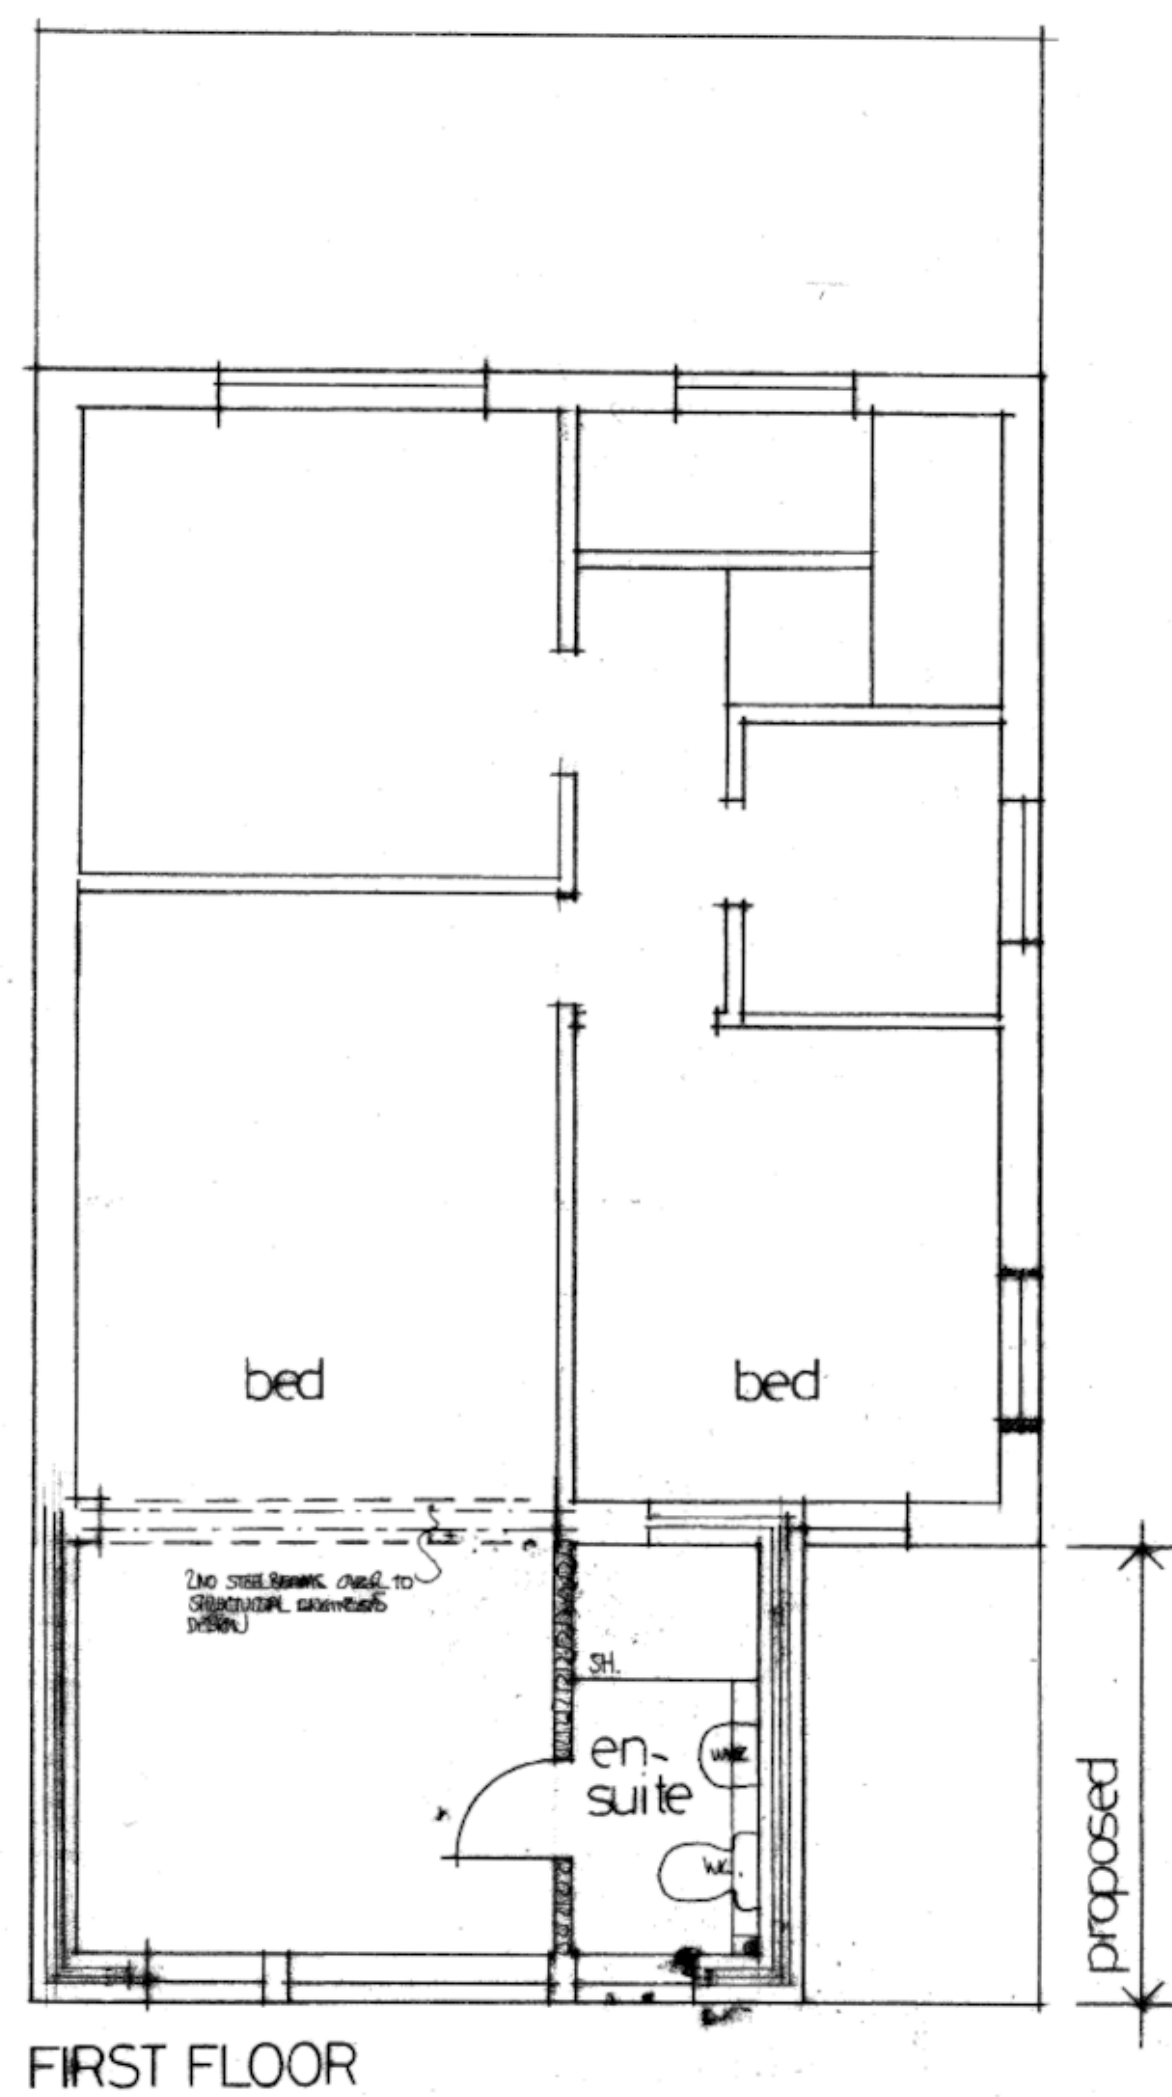

FIRST FLOOR

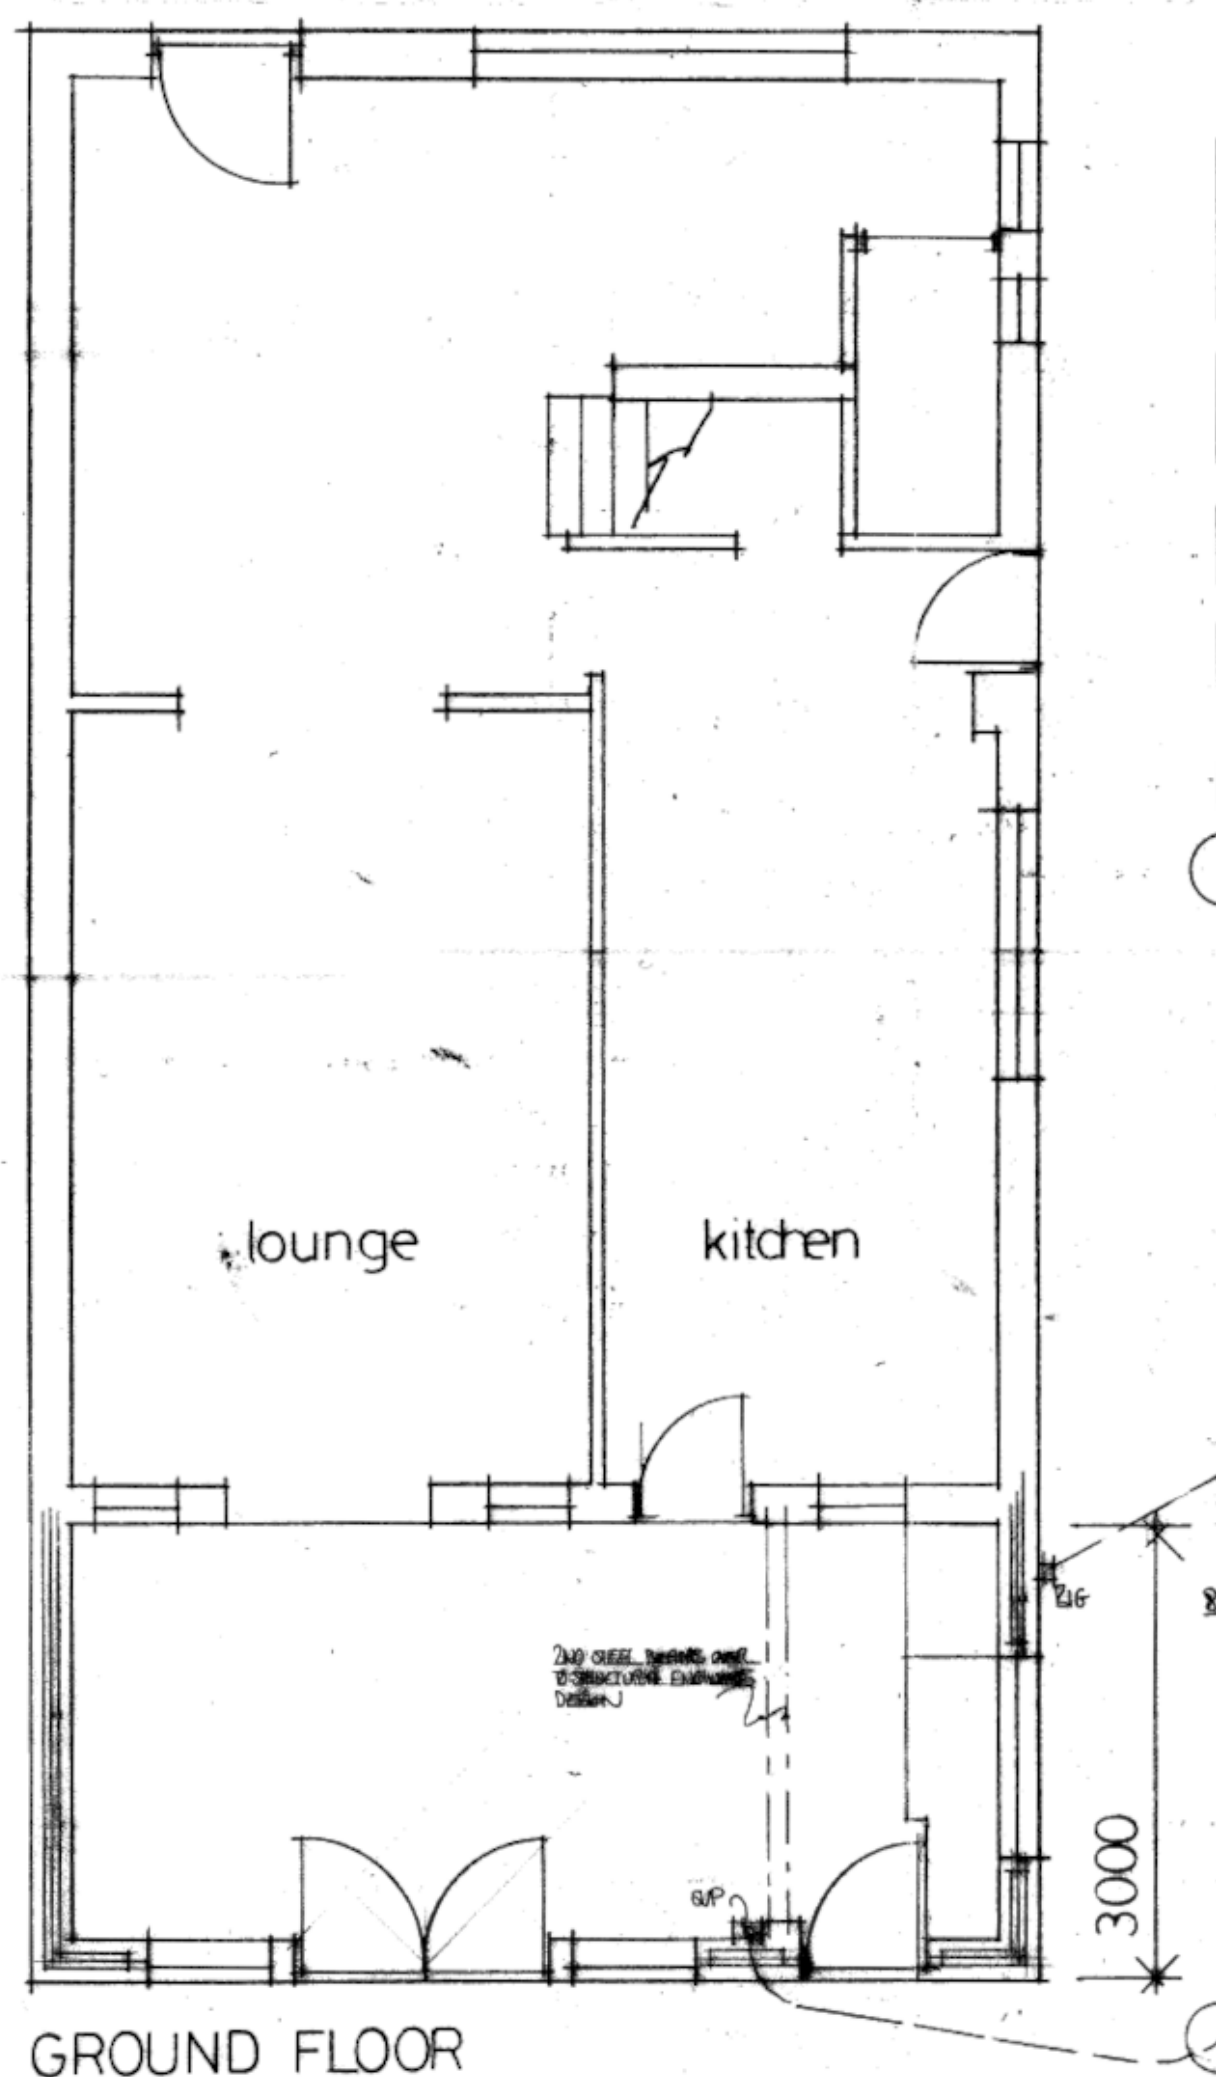


GROUND FLOOR

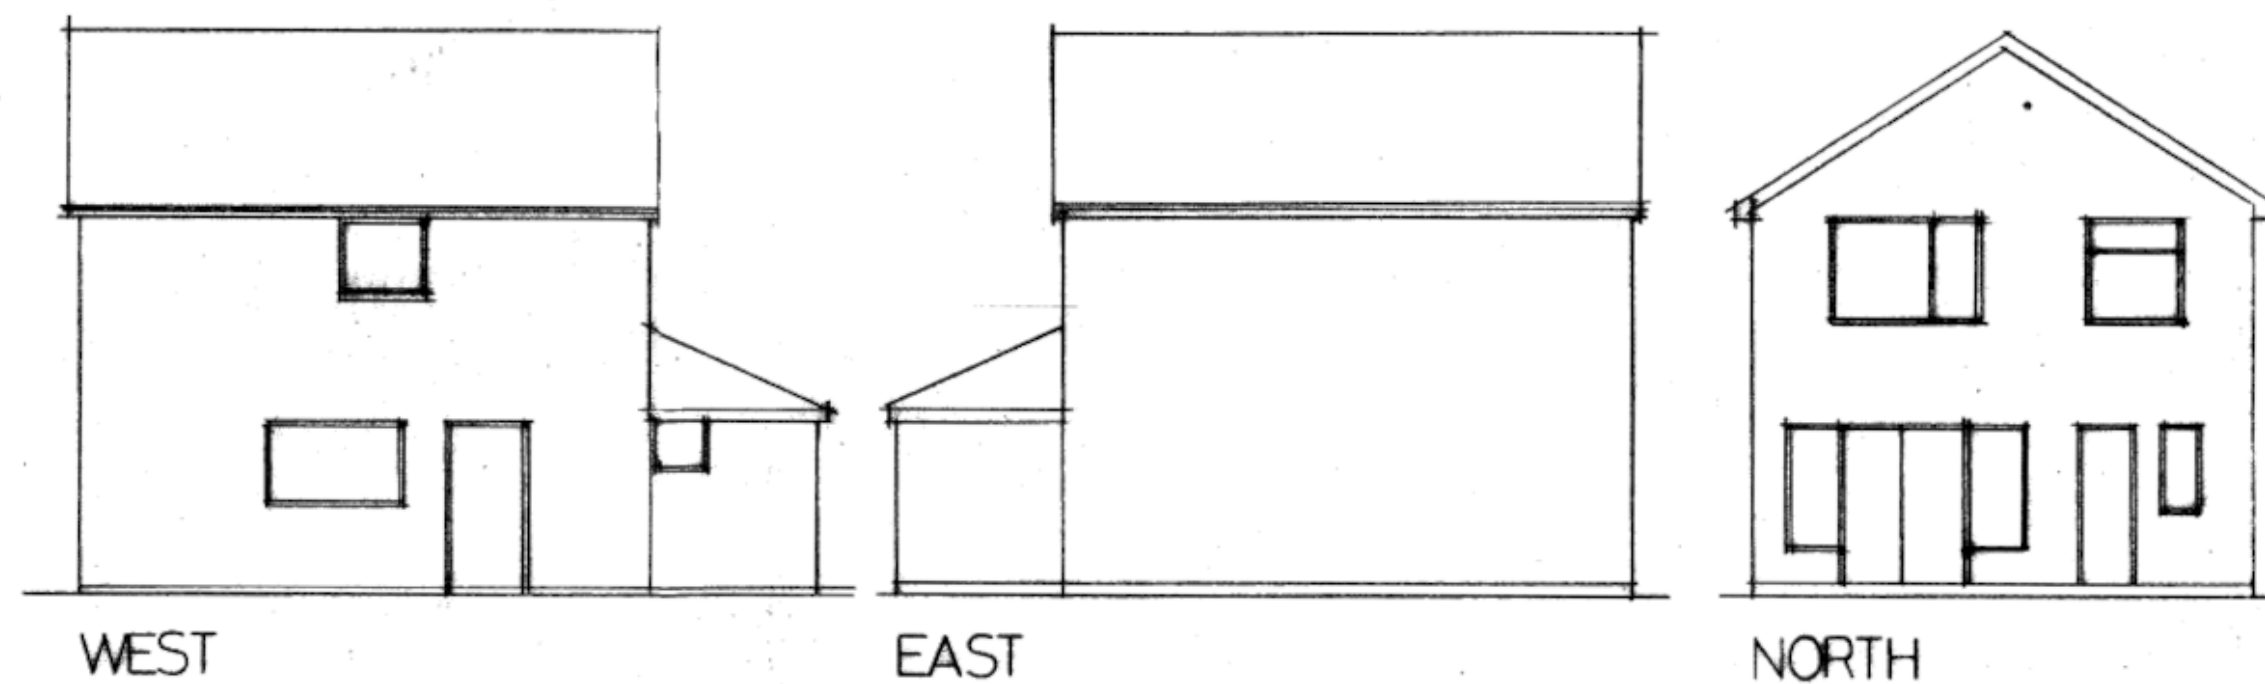


EXISTING 1.100

EAST


NORTH

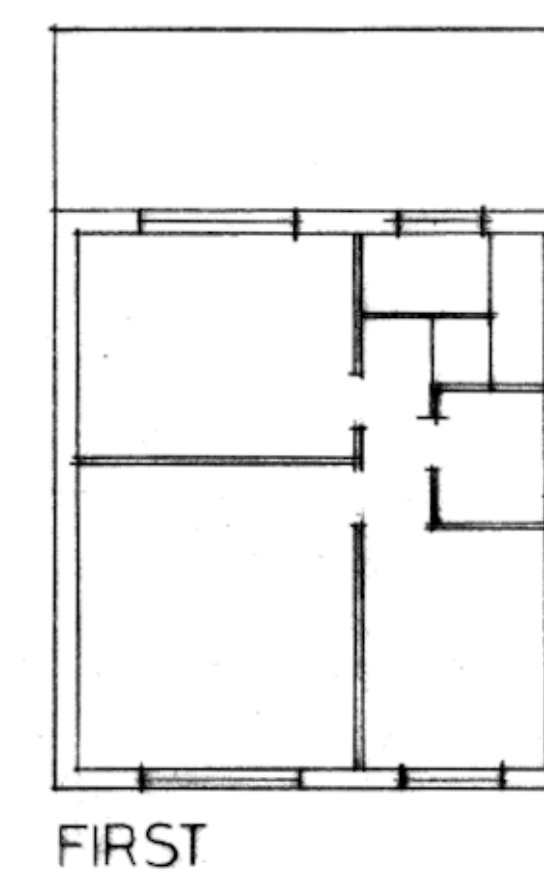

FIRST

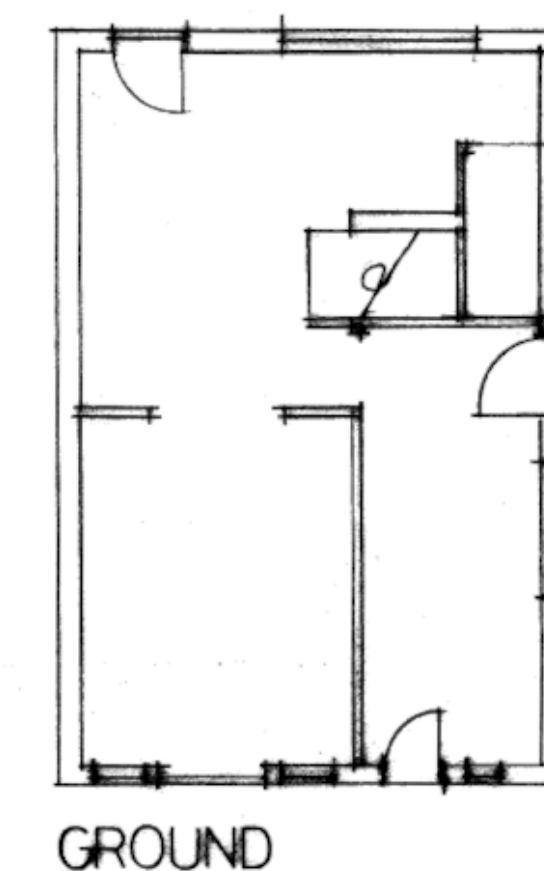


GROUND

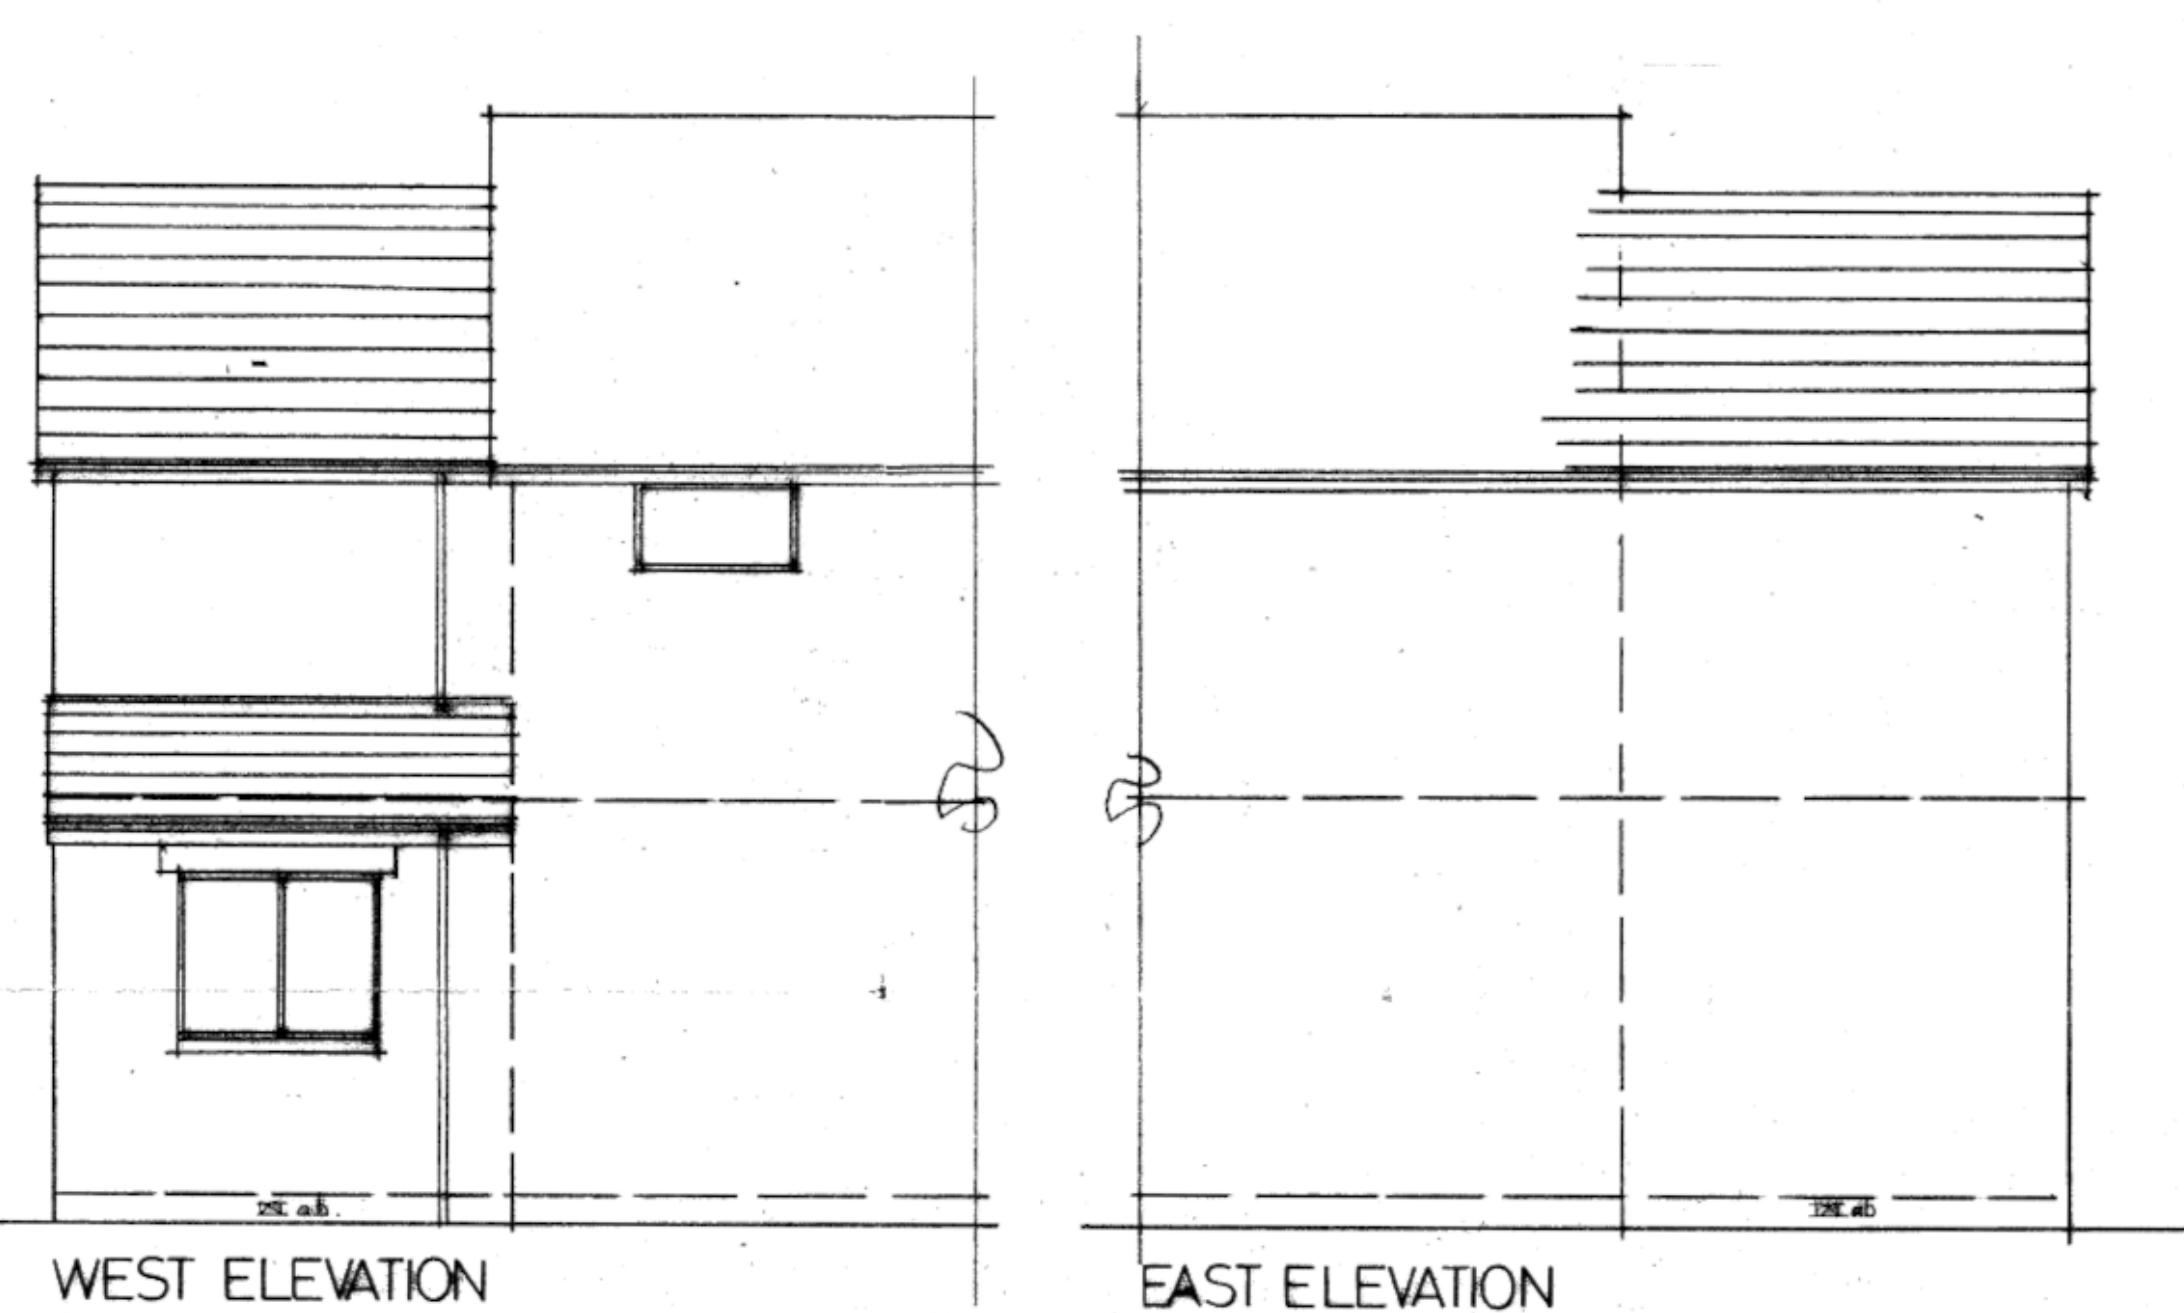

WEST ELEVATION

EAST ELEVATION

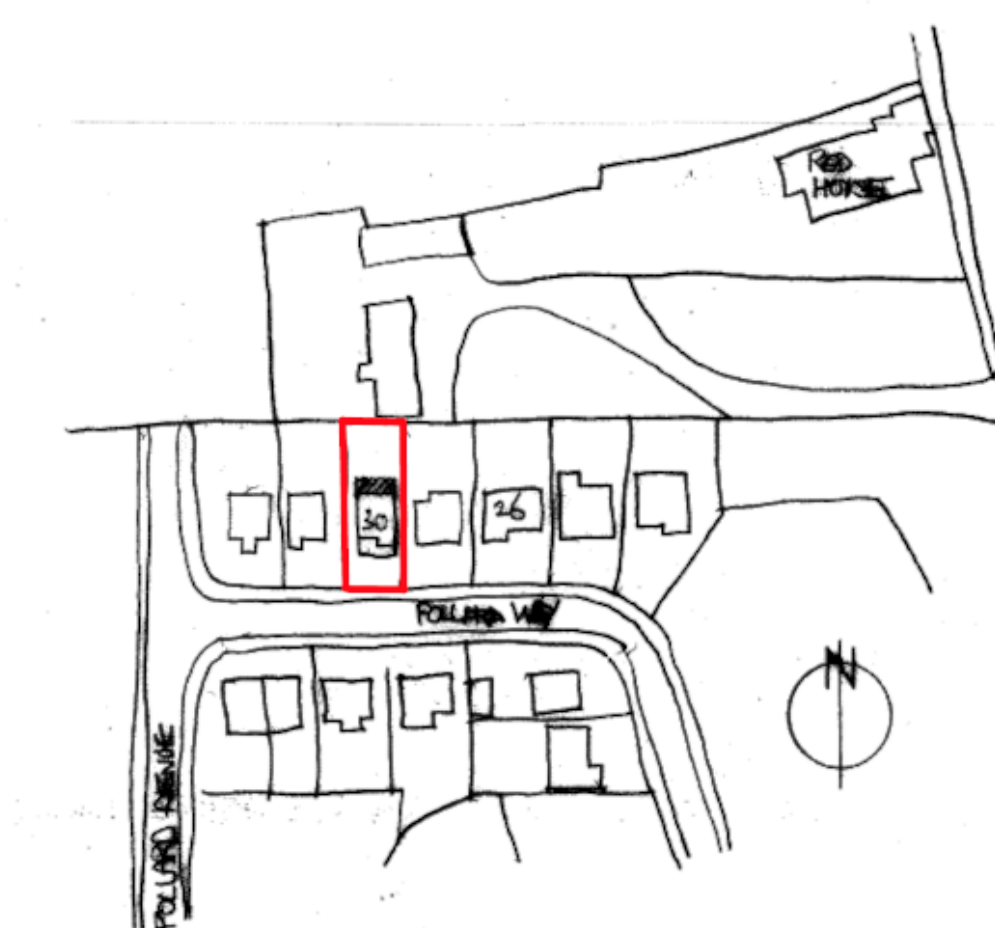

LOCATION PLAN 1.1250



NORTH ELEVATION

Proposed Extension 30 Pollard Way Gomersal

Proposed Plans and Elevations

Scale. 1.50

John B Cheetham - Architect
24 Pollard Way
Gomersal
Cleckheaton
BD19 4PR

Dwg. 493.1