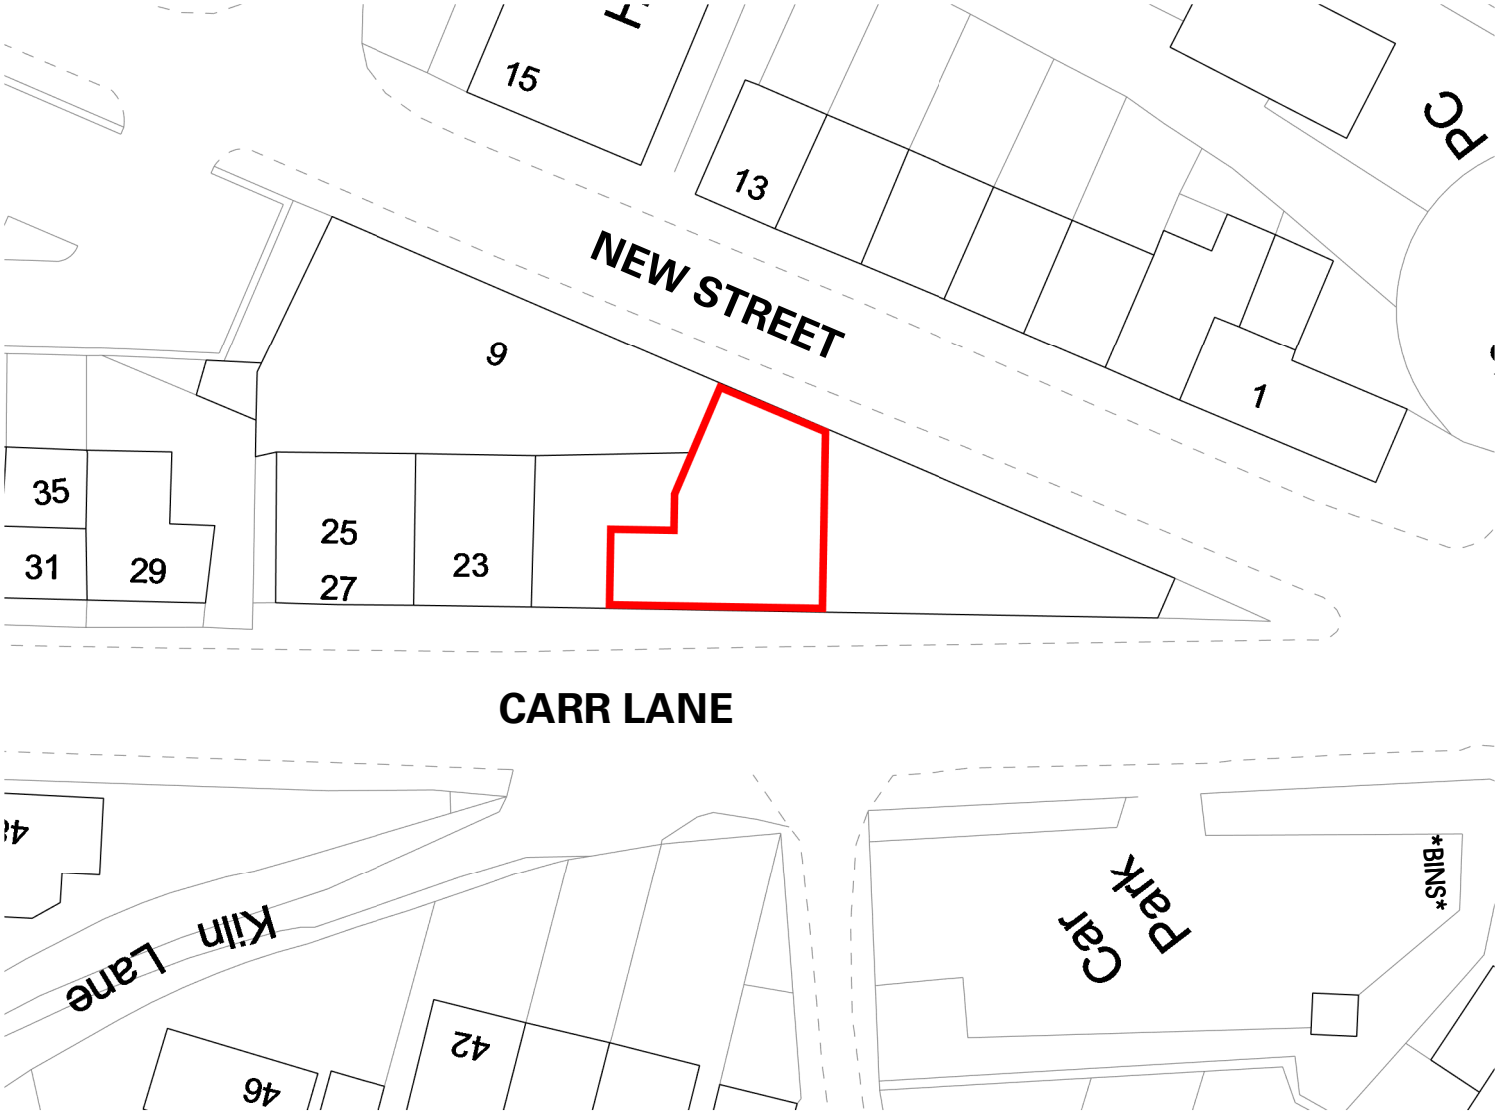


1 : 500 5.0m 10.0 15.0 20.0 25.0 30.0 35.0 40.0 45.0 50.0m

N

REV.	DATE.	DESCRIPTION.

Note:
All dimensions and levels to be checked on site and any discrepencies to be reported immediately before the commencent of work. Drawing to be read in conjunction with all relevant drawings and specifications.

aldrock
architecture • surveying • energy

CIAT RICS STROMA CERTIFIED

PROJECT NAME & LOCATION
The Former Wharfeside
Carr Lane, Slaithwaite,
Huddersfield, HD7 5AG

DRAWING TITLE.
Block Plan

PROJECT NO.	DWG NO.	REV.
AQ39	002	
DRAWN.	CHECK.	SCALE.
CMS	JS	1 : 500 @ A4

UNIT 5 CUNNINGHAM COURT
LIONS DRIVE
SHADSWORTH BUSINESS PARK
BLACKBURN
BB1 2QX

T. +44 (0) 1254 774943
E. INFO@ALDROCK.CO.UK

STATUS. Planning
DATE. 10/07/25

WWW.ALDROCK.CO.UK