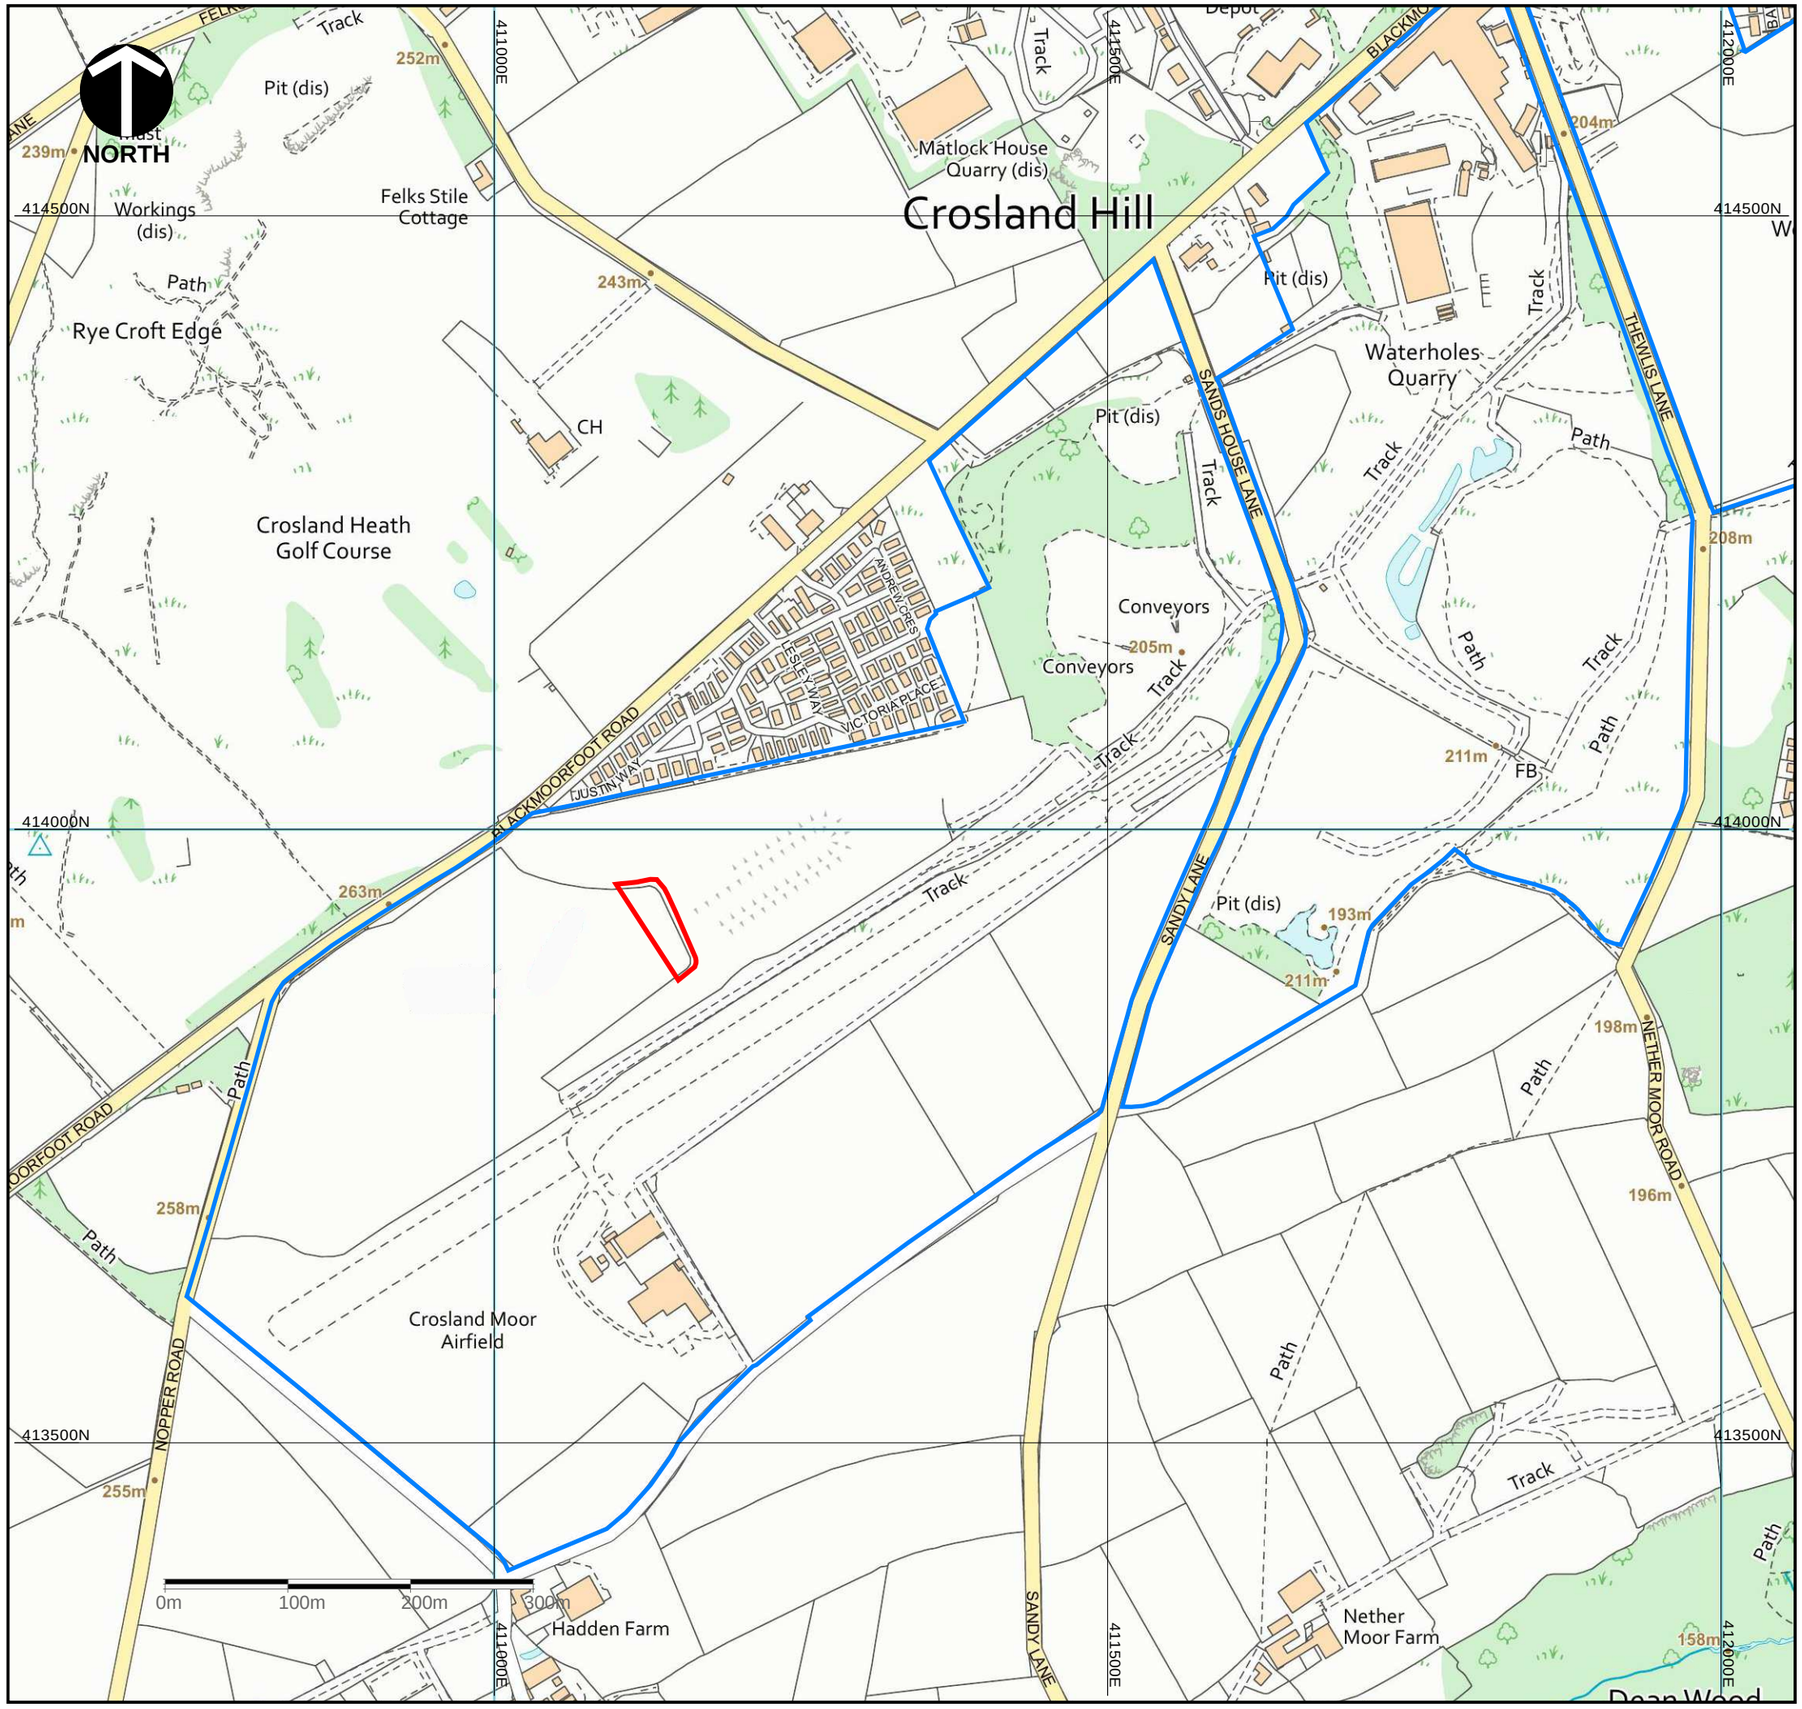

Key

Area of land within the control of the Applicant

Boundary for the application for a Certificate of Existing Use and Development (CLEUD)

Based upon the Ordnance Survey maps with the permission of the controller of His Majesty's Stationery Office, © Crown Copyright reserved. Licence number AR100019096.

Client: **JOHNSONS WELLFIELD**

Project: **Application for a CLEUD, at Airfield Quarry**

Title: **Location Plan for the Boundary of the CLEUD Application and the Extent of the Ownership Boundary**

B&A CAD Ref:	Version:	Drawn by:	Scale @ A3:	Origin Date:
AF1231-D12v2	2	RB	Plan 1:5000	June 2025 Amendment Date: ------

bright & associates
landscape and environmental consultants
Pear Tree House Dovaston Oswestry Shropshire SY10 8DP
01691 682 773 www.bright-associates.co.uk
Registered Practice
Landscape Institute

Drawing: **AF1231-D12**