IF IN ANY DOUBT PLEASE ASK THE ARCHITECT FOR CLARIFICATION.

DO NOT SCALE FROM DRAWING. ALL DIMENSIONS TO BE CHECKED ON SITE

THE COPYRIGHT FOR THESE DRAWINGS REMAINS THE PROPERTY OF THE ARCHITECT, THEY MUST NOT BE REPRODUCED IN ANY WAY WITHOUT THE ARCHITECTS PRIOR WRITTEN CONSENT.

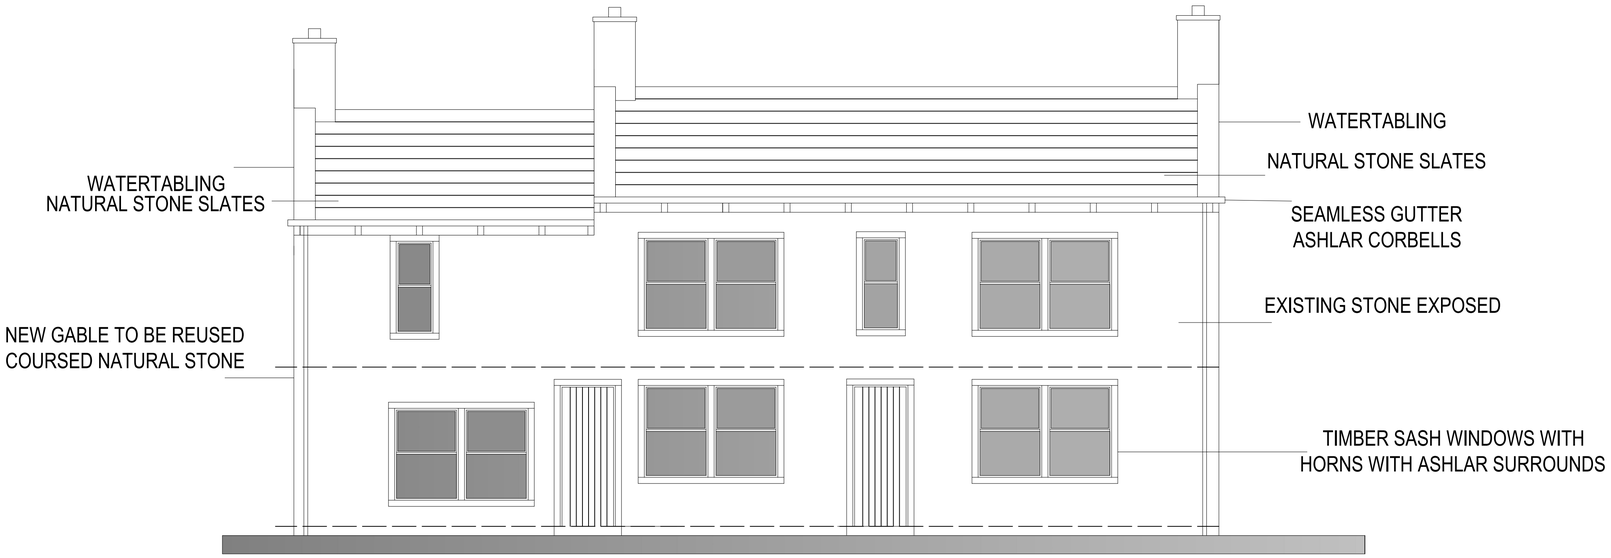

PROPOSED FRONT ELEVATION

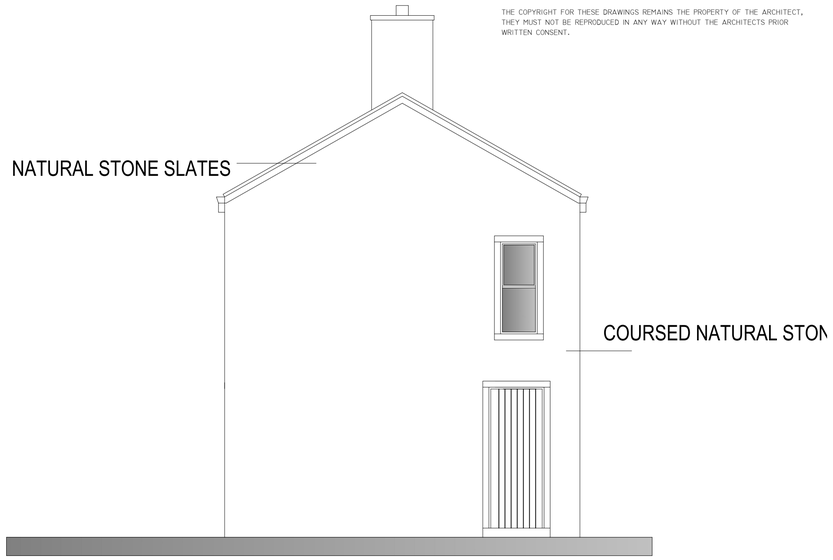

PROPOSED SIDE ELEVATION

SCHEDULE OF MEASURE FOR CARBON REDUCTION
ELECTRIC CAR CHARGING POINT FOR EACH DWELLING
DWELLINGS TO HAVE INSULATION VALUES TO SUIT THE NEW IMPROVED BUILDING REGULATIONS AND WHERE POSSIBLE THIS WILL BE ENHANCED.
DWELLINGS TO HAVE AIR SOURCE HEAT PUMPS AND SOLAR PANELS WITH BATTERY STORAGE

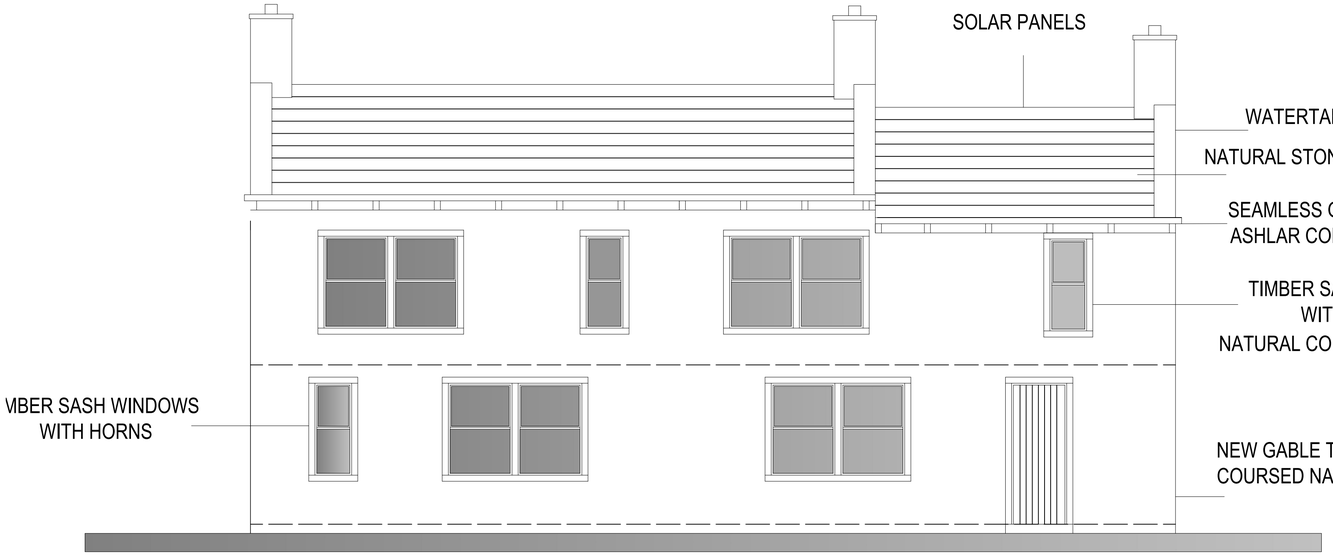

PROPOSED REAR ELEVATION

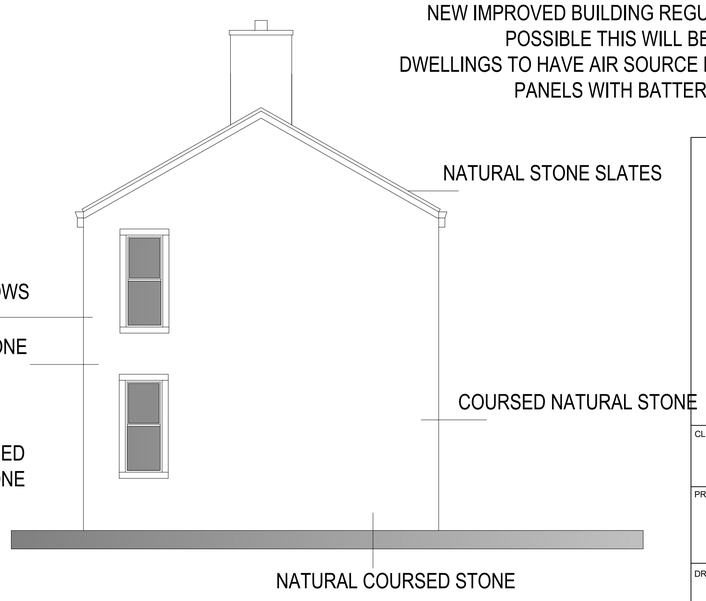

PROPOSED GABLE ELEVATION

NORTHERN DESIGN

(OLDHAM)
CHARTERED ARCHITECTS

NORTHERN DESIGN
17 STATION LANE
GROTTON
OLDHAM
OL4 5QY

TELEPHONE : 07753 859616

CLIENT
SHS CONSTRUCTION LTD

PROJECT
PROPOSED DWELLINGS
ROSE AND CROWN INN
132 KNOWL ROAD, GOLCAR
HD7 4AN

DRAWING TITLE
PLOTS 1 & 2 PROPOSED ELEVATIONS

Rev.	Notes	Date	Drawn
A	PLANNING	06.24	A.D.
B	PLANNING	08.24	A.D.
C	MODIFIED HOUSE TYPE	10.24	A.D.

SCALE		
1:50 AT A1	01.24	AD

PROJECT No.	DRAWING No.	Rev.
2402	04	C