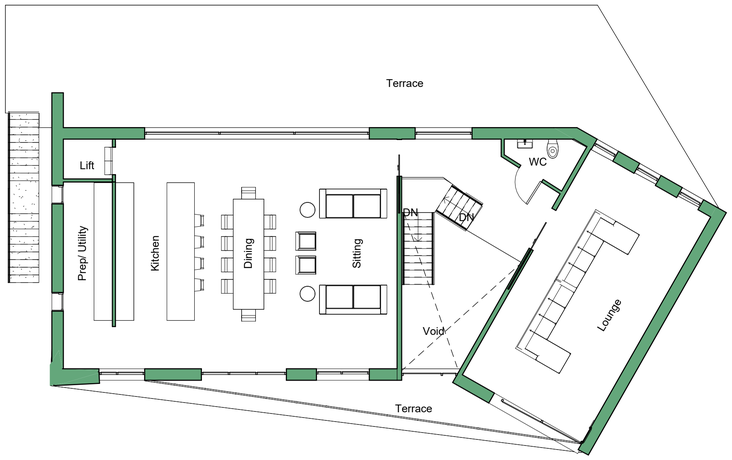

Proposed First Floor Plan

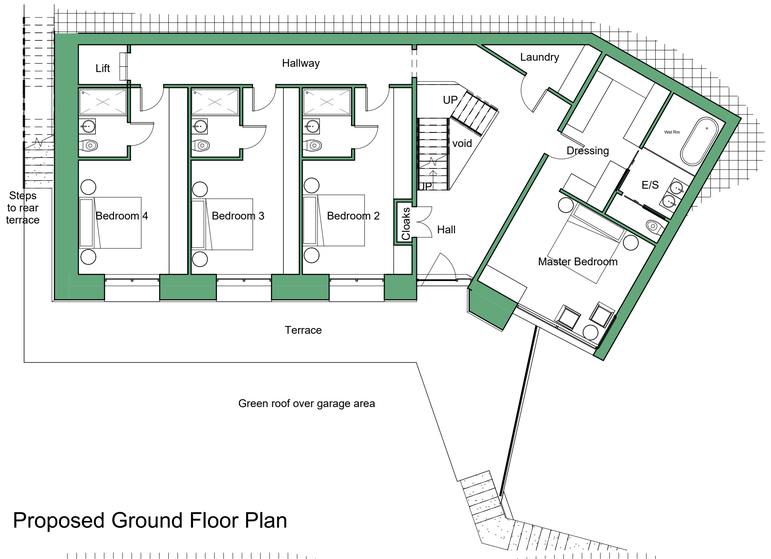

Proposed Ground Floor Plan

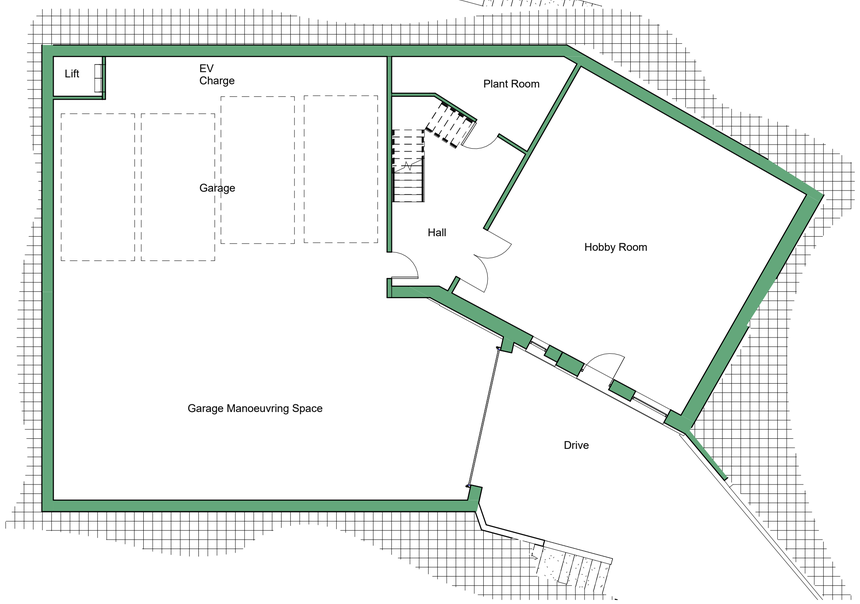

Proposed Basement Floor Plan

This drawing along with the design is property and copyright of Hill Rise Architecture Ltd. and shall not be reproduced without express written consent.

This drawing should be read in conjunction with associated drawings, specifications and other consultant information.

Only figured dimensions should be used, any dimensions should be site checked prior to construction.

Any discrepancies shall be reported to the architect. If in doubt - ask.

0 1 2 3 4 5 10

GRAPHIC SCALE: 1:100

Rev No.	Description	Drawn:	Date
P2	Drawing revised following LPA feedback.	JF	18.11.2025
P1	Drawing revised following LPA feedback.	JF	09.10.2025
P0	Drawing issued for planning purposes.	JF	23.07.2025

HILL RISE ARCHITECTURE

Client
Mr & Mrs Hudson

Project
56 Greenhill Bank Road, New Mill

Drawing Title
Proposed Floor Plans

Drawing No
2025/131 103

Rev No
P2

Scale
1 : 100 @ A1

Date Drawn
Jul'25

Drawn By
JF

Purpose of Issue
Planning

hello@hillrisearchitecture.co.uk
+44(0)7356 048 202
hillrisearchitecture.co.uk
Hill Rise, 1-3 Chapel Lane, HD8 9SP

RIBA Chartered Practice

Architects Registration Board