



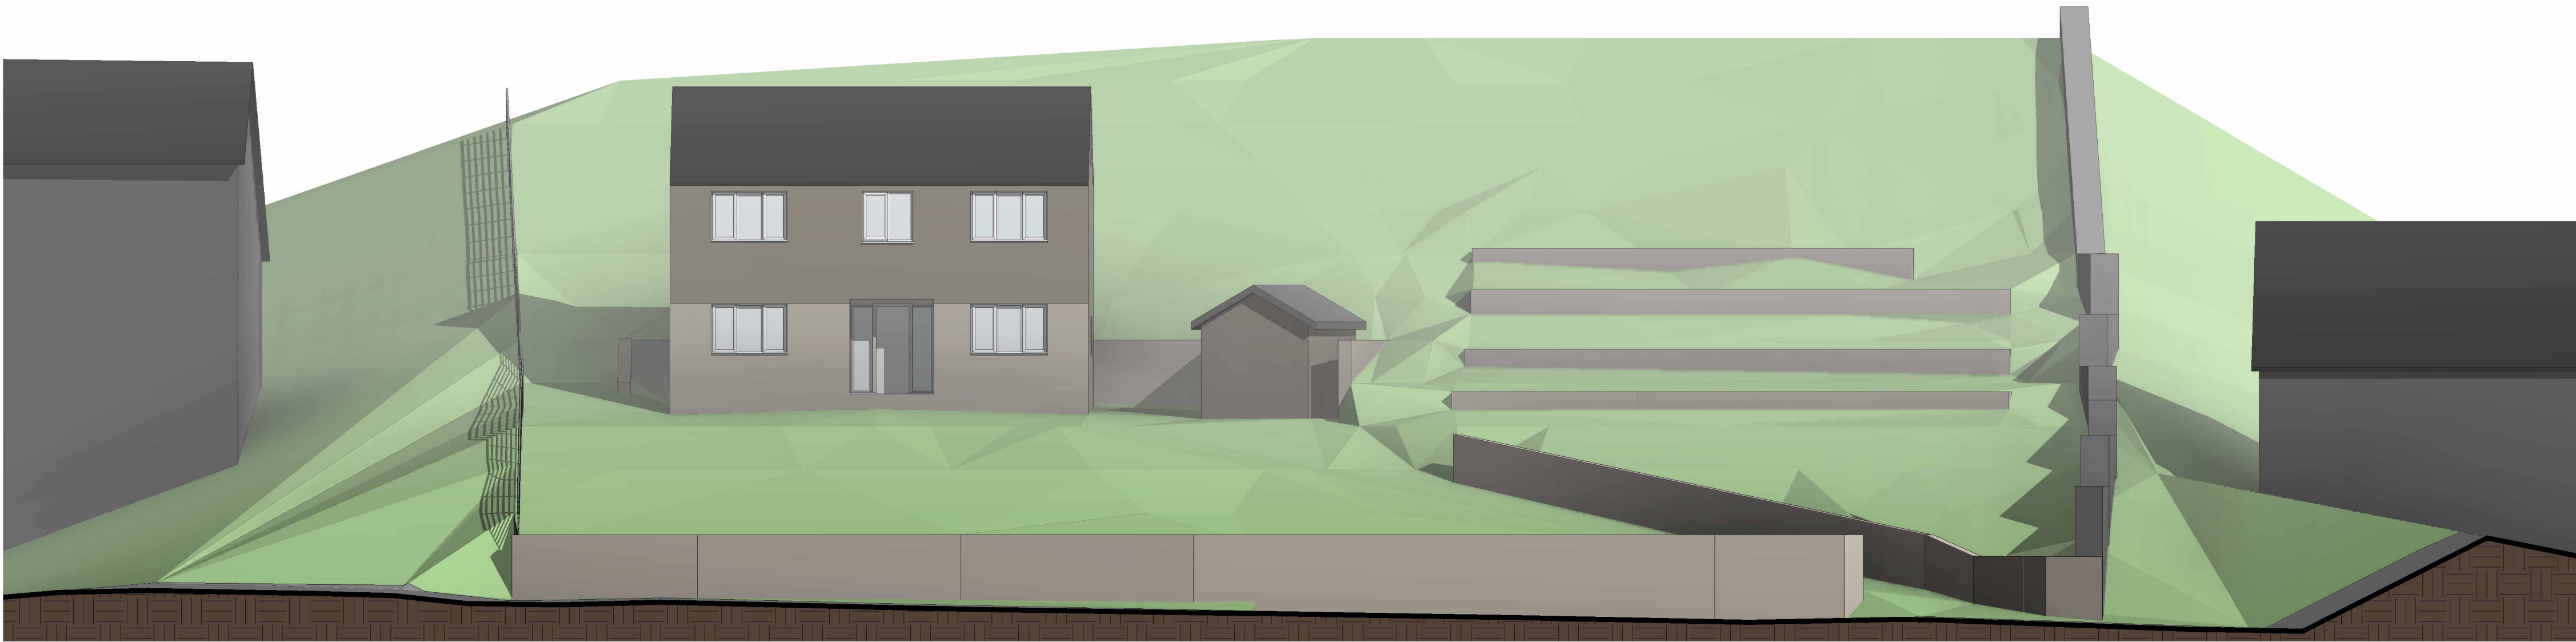

Existing Site Section (Streetscene) 1:100

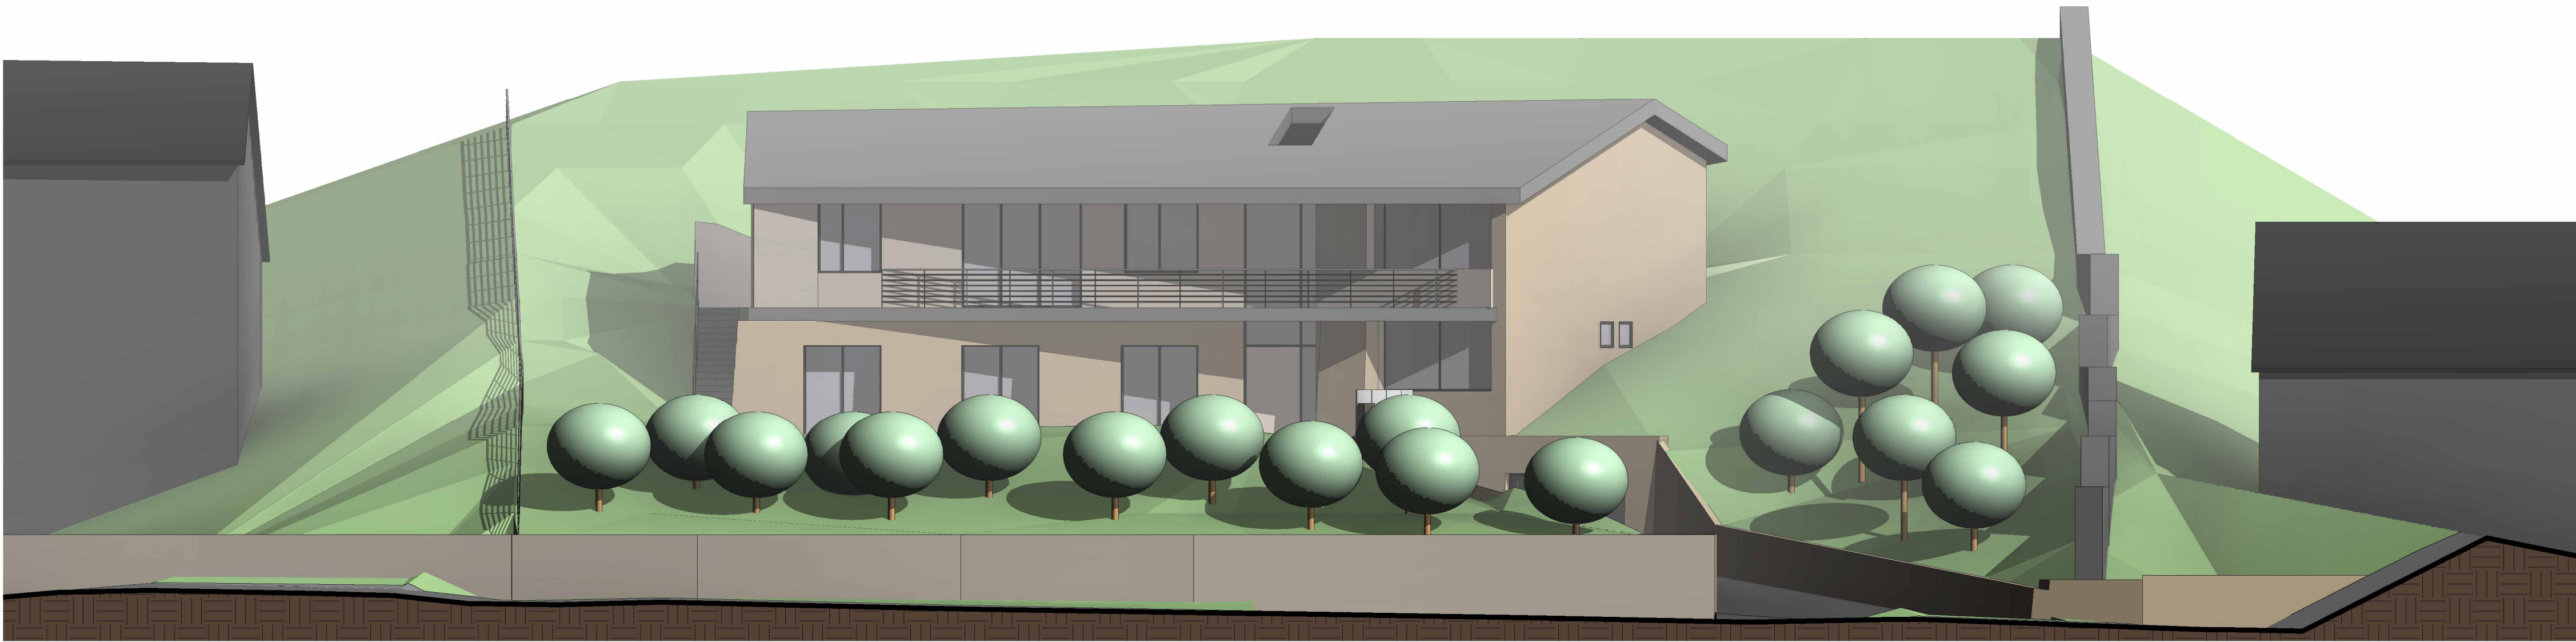

Proposed Site Section (Streetscene) 1:100

PO	Drawing originated.		JF	18.11.2025
Rev No.	Description		Drawn:	Date



Client
Mr & Mrs Hudson

Project
56 Greenhill Bank Road, New Mill

Drawing Title
Existing and Proposed Site Sections

Drawing No	Rev No
2025/131 105	PO
Scale	Date Drawn
1 : 100	Jul'25
Purpose of Issue	Drawn By
Planning	JF