EAST ELEVATION
1:100

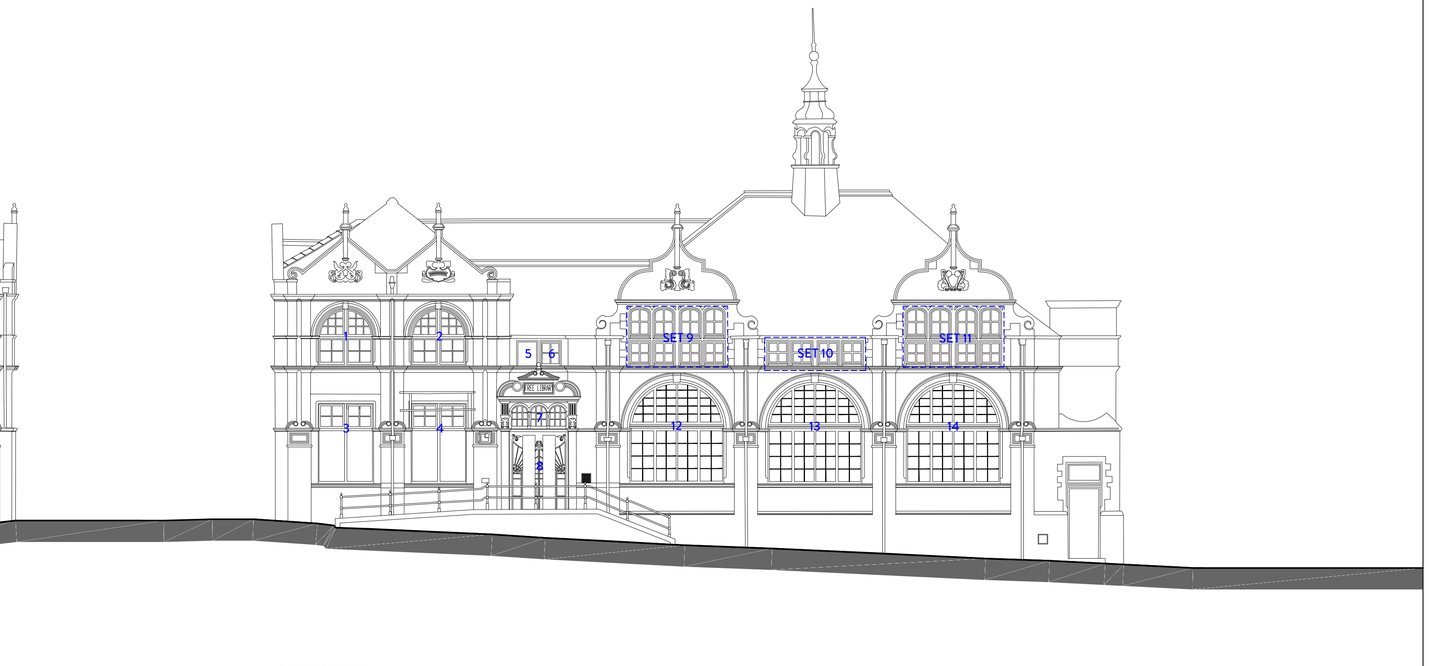

NORTH ELEVATION
1:100

SOUTH ELEVATION
1:100

WINDOW	ACTION	TYPE REFER TO CHART
1	REPLACE	2
2	REPLACE	2
3	REPLACE	4
4	REPLACE	4
5	REPLACE	3
6	REPLACE	3
7	RESTORE	EXISTING
8	RESTORE	EXISTING
SET 9	RESTORE	EXISTING
SET 10	RESTORE	EXISTING
SET 11	RESTORE	EXISTING
12	REPLACE	1
13	REPLACE	1
14	REPLACE	1
15	REPLACE	3
16	REPLACE	3
17	REPLACE	3
18	REPLACE	3
19	REPLACE	4
20	REPLACE	4
21	REPLACE	4
22	REPLACE	4
23	NEW	4
24	NEW	4
25	NEW	4
26	REPLACE	3
27	REPLACE	2
28	REPLACE	2
29	REPLACE	4
30	REPLACE	4
31	REPLACE	4
32	REPLACE	4
33	NEW	4
34	NEW	4
35	NEW	4
36	NEW	4
37	NEW	3
38	REPLACE	3
39	REPLACE	3
40	REPLACE	3
41	REPLACE	3
42	REPLACE	4
43	REPLACE	4
44	REPLACE	4
45	REPLACE	4
46	REPLACE	4
47	REPLACE	4
48	REPLACE	4
49	REPLACE	4
50	REPLACE	4
51	REPLACE	4
52	REPLACE	4
53	REPLACE	5
LANTERN	REPLACE	

2021 NORTHERN DESIGN AWARDS FINALIST

2022 Best of Houzz Service

BUILD 2021 Home Builder Awards

BUILD Architecture Awards 2019

REVISION	DESCRIPTION	DATE
A	ALTERATIONS TO FENESTRATION	02/02/26
-	-	-
-	-	-
-	-	-
-	-	-
-	-	-
-	-	-
-	-	-
-	-	-
-	-	-
-	-	-

NOTES

STATUS
PLANNING DRAWING

ORANGE DESIGN STUDIO.
ARCHITECTURAL PRACTICE

hello@orangedesignstudio.co.uk
59A, Huddersfield Road, Mirfield, WF14 8AA
orangedesignstudio.co.uk
01924 650930

COPYRIGHT © ORANGE DESIGN STUDIO LIMITED

PROJECT TITLE
DEWSBURY LIBRARY

DRAWING TITLE
PROPOSED ELEVATIONS

SCALE	DRAWN	CHECKED	PROJECT REFERENCE
1:100	EG	JH	ODS 24/881
PAPER SIZE	DWG NUMBER	DATE	REVISION
A1	(30)001	05/11/24	A

CLIENT
NORTH STAR PROPERTY SERVICES