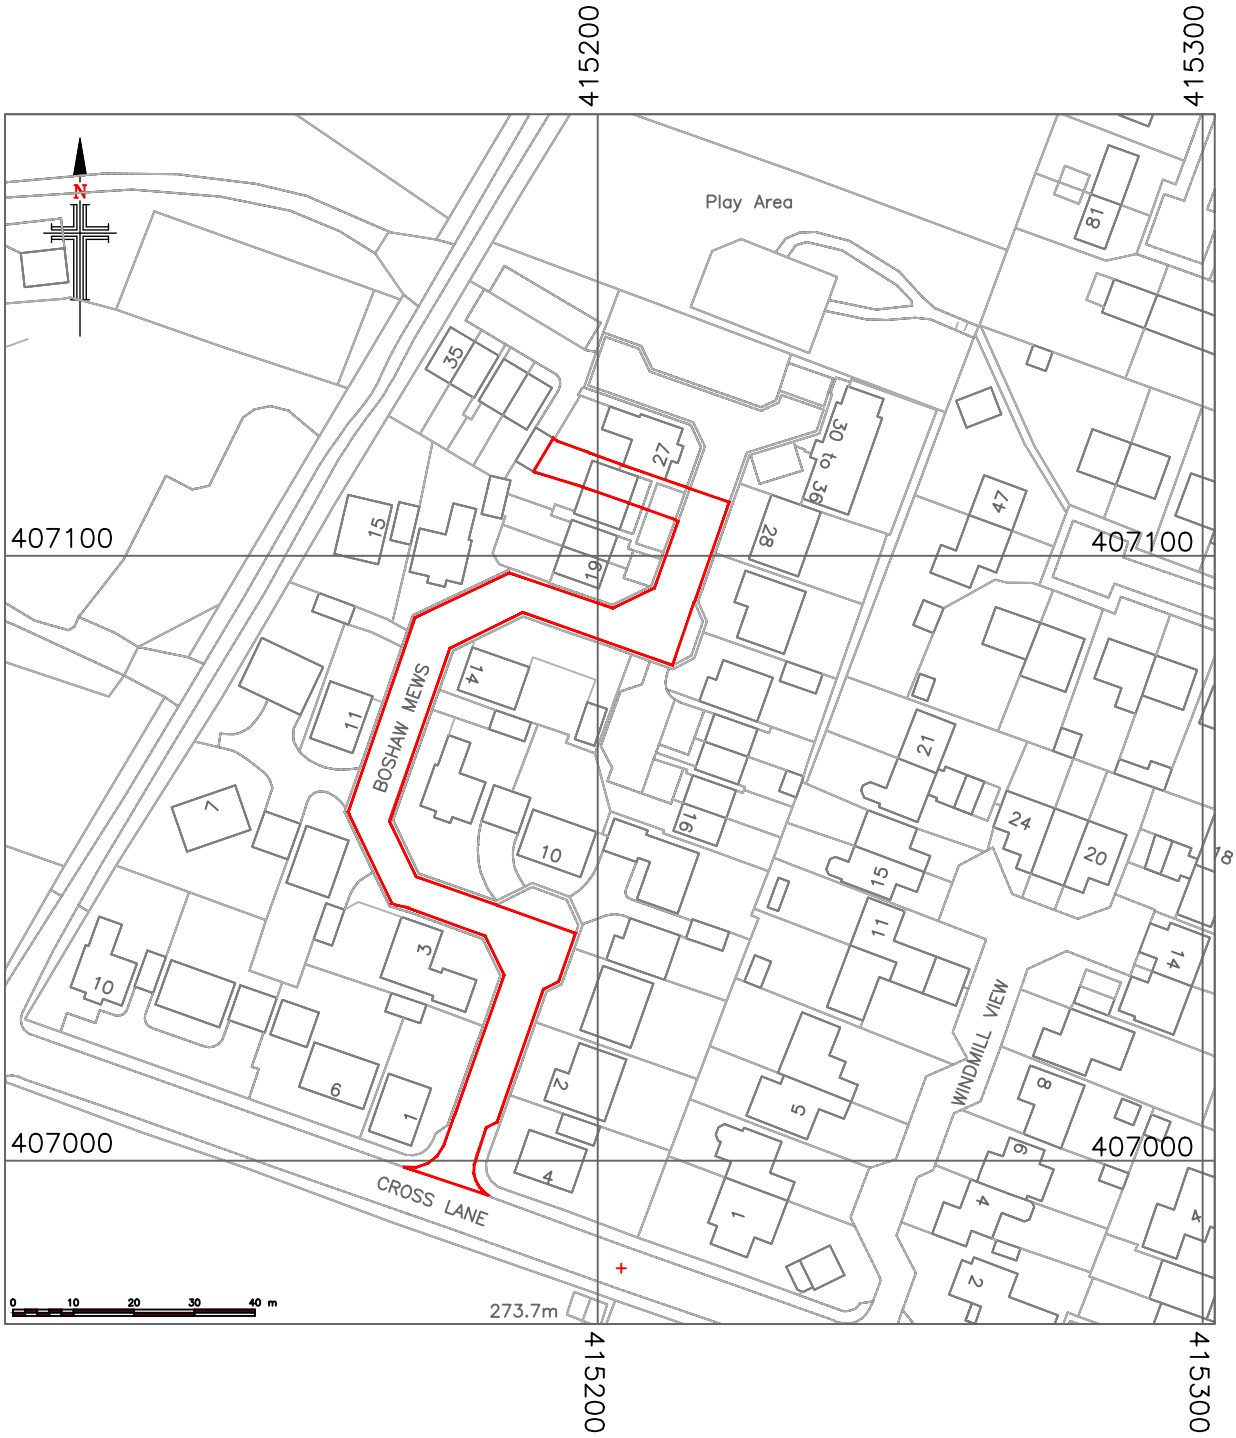

hinchliffe
architecture & design

Hinchliffe A&D
24 Carr View Road
Hepworth
Holmfirth
West Yorkshire
HD9 1HX

07921 907 162
01484 520 764
info@hinch-architecture.co.uk
www.hinch-architecture.co.uk

Client: MR D. ALEXANDER & Ms. S. HEAP

Project:
25 BOSHAW MEWS
SCHOLES
HOLMFIRTH
WEST YORKSHIRE
HD9 1WB

Drawing Title: LOCATION PLAN

Scale at A4: 1:1250

Date: JULY'.2025

Status: PLANNING

Drawing No.: 322-25-PL02

Revision: B