© Copyright of ANJUM DESIGN LTD
No liability will be accepted for amendments made

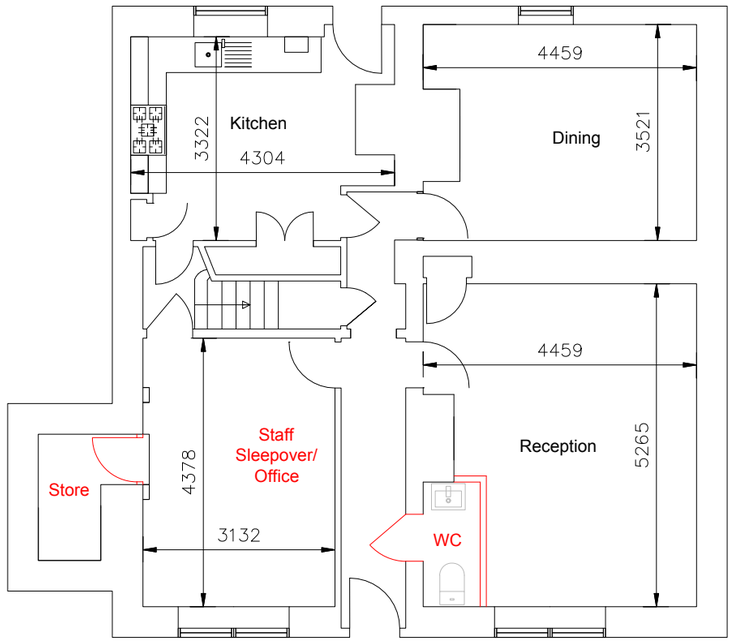

Ground Floor
Scale 1:100

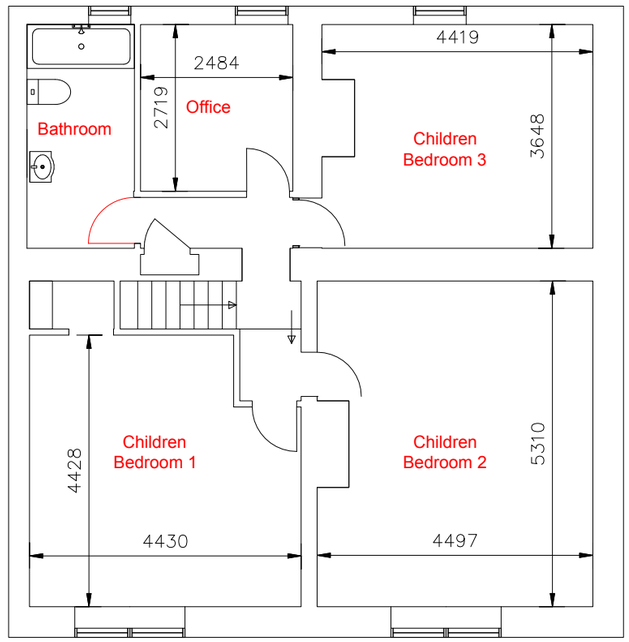

First Floor
Scale 1:100

1:100

2m 0 2m 4m 6m 8m 10m

Rev	Description	Date	chkd

ANJUM DESIGN

Anjum Design Limited, Suite 104, 123 Stratford Road,
Shirley, Solihull B90 3ND TEL: 0121 364 7650
E: info@anjumdesign.co.uk

Project: 315a Old Wakefield Road
Moldgreen, HD5 8AA

Scale:	Drawn by:	Date:	Status:
As shown @ A3	UA	July 2025	

Title: Proposed Floor Plans

Drg. No. PL04

Rev: