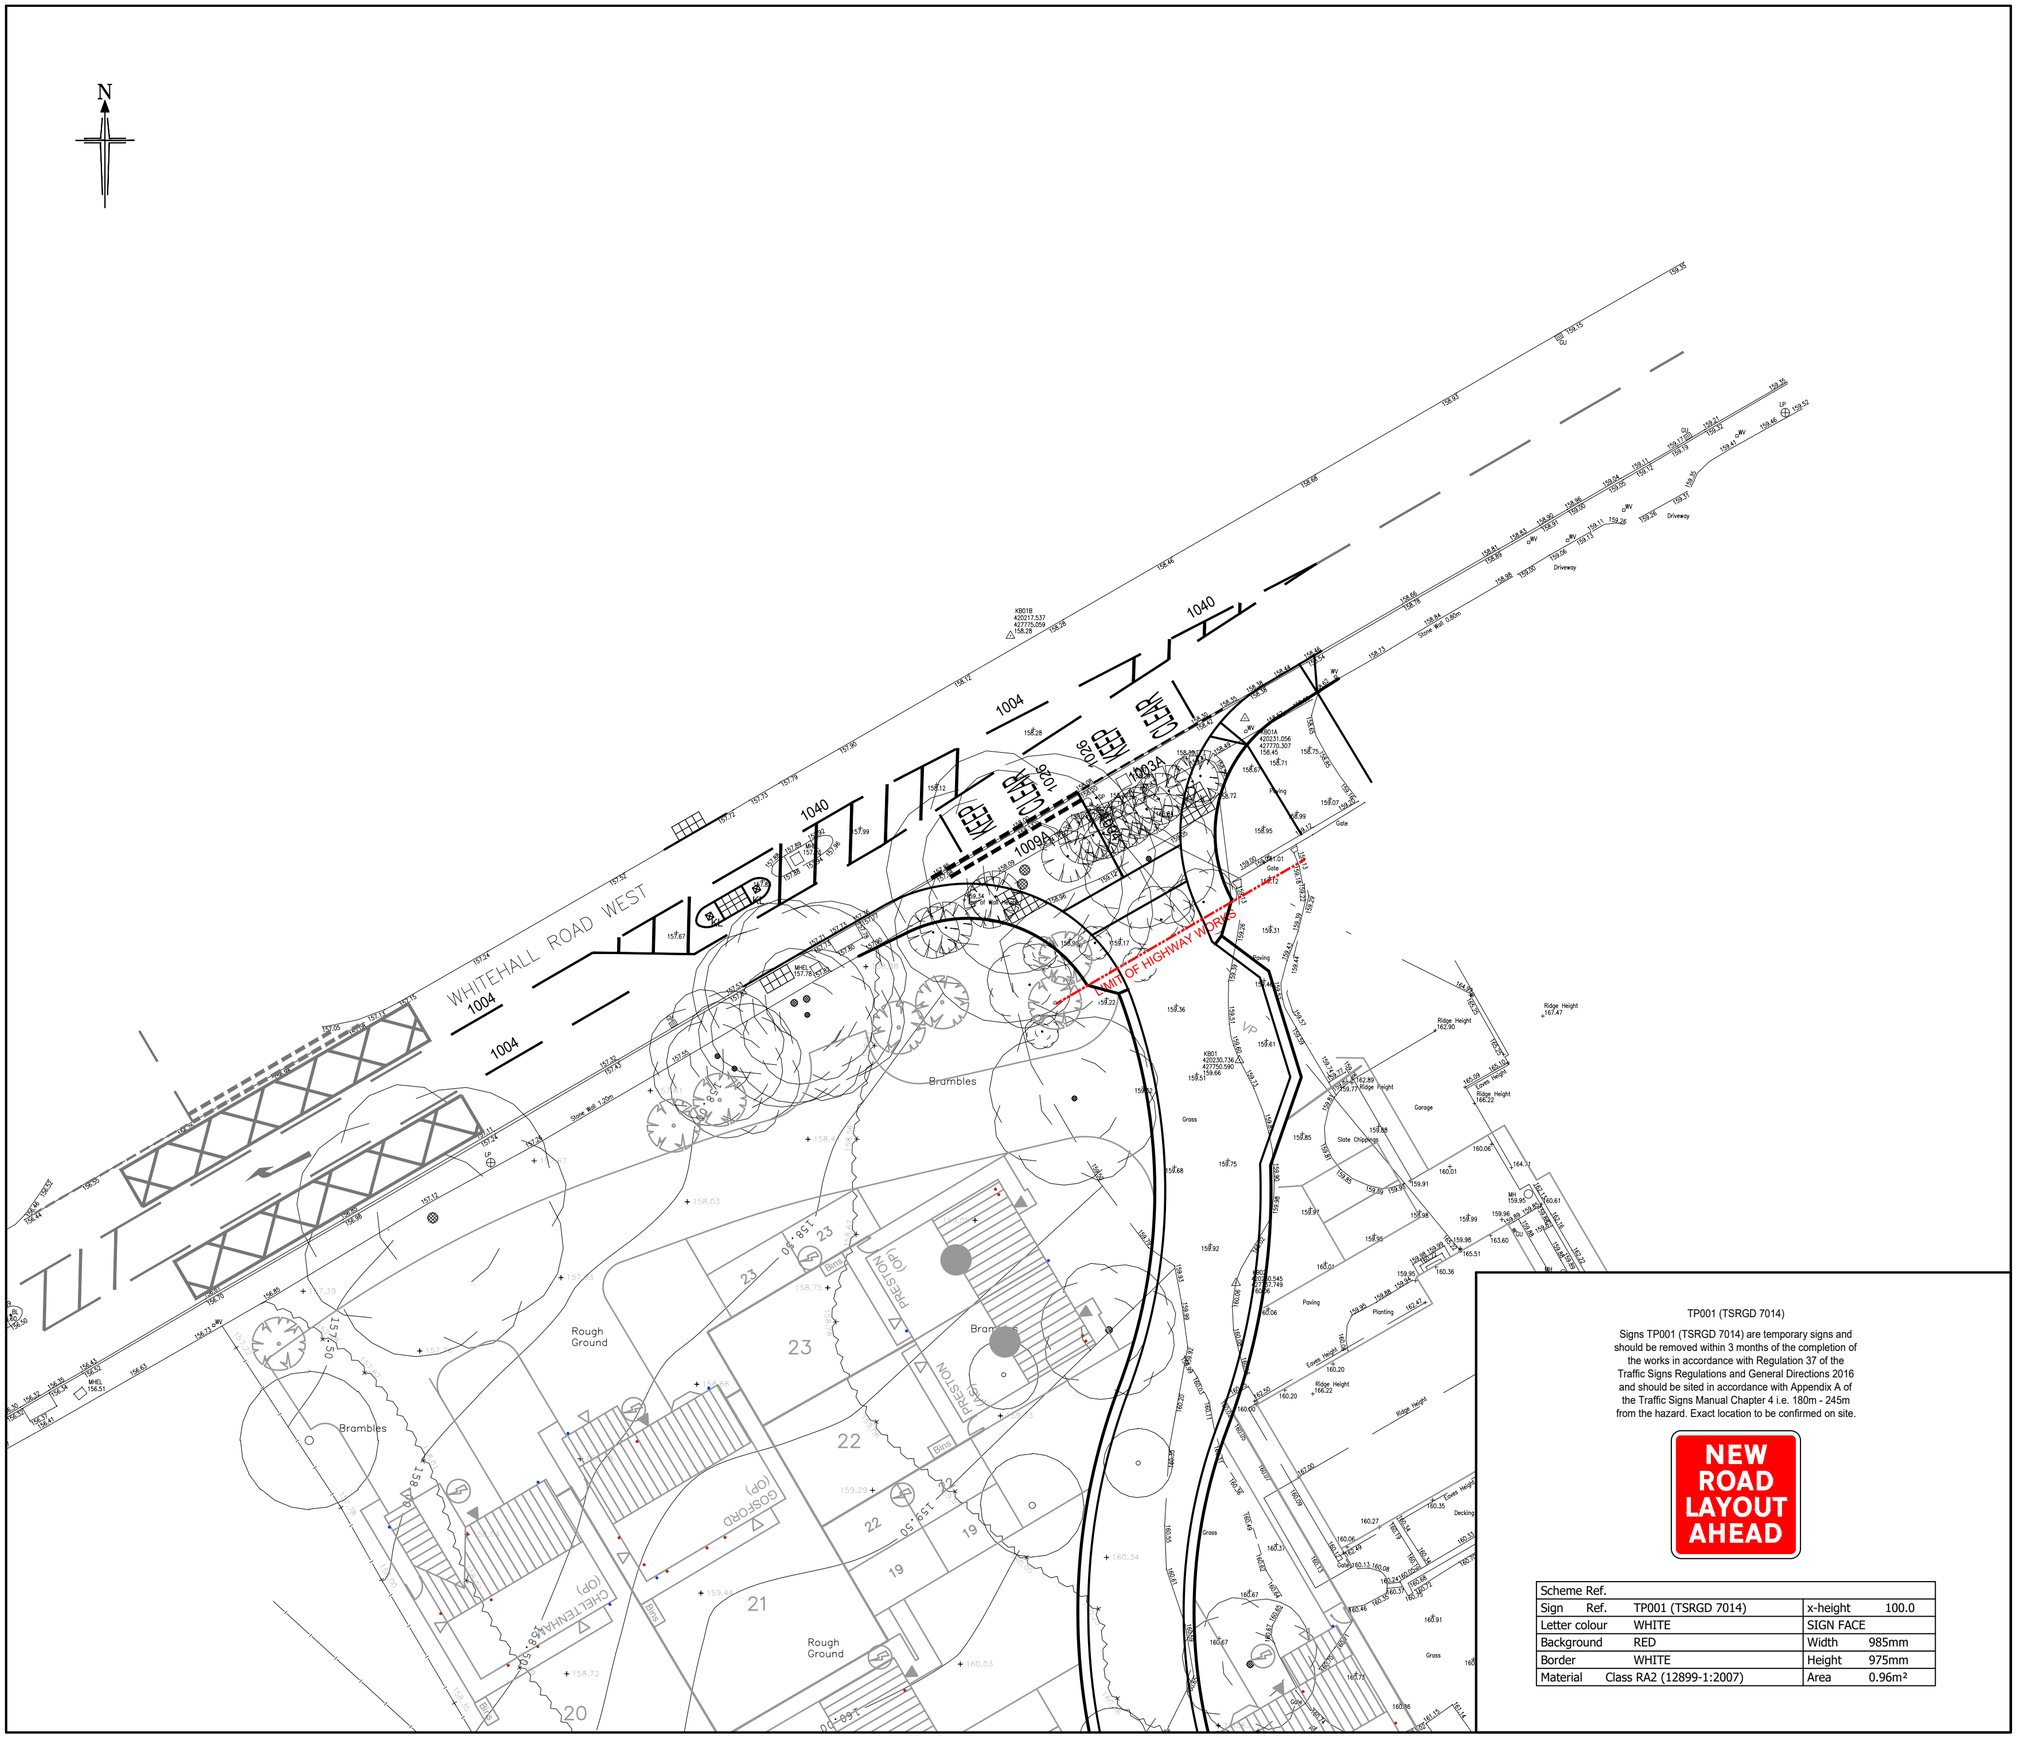

TP001 (TSRGD 7014)

Signs TP001 (TSRGD 7014) are temporary signs and should be removed within 3 months of the completion of the works in accordance with Regulation 37 of the Traffic Signs Regulations and General Directions 2016 and should be sited in accordance with Appendix A of the Traffic Signs Manual Chapter 4 i.e. 180m - 245m from the hazard. Exact location to be confirmed on site.

Scheme Ref.			
Sign Ref.	TP001 (TSRGD 7014)	x-height	100.0
Letter colour	WHITE	SIGN FACE	
Background	RED	Width	985mm
Border	WHITE	Height	975mm
Material	Class RA2 (12899-1:2007)	Area	0.96m²

TWITTER, TWEET, RETWEET and the Twitter logo are trademarks of Twitter, Inc. or its affiliates.

LinkedIn, the LinkedIn logo, the IN logo and InMail are registered trademarks or trademarks of LinkedIn Corporation and its affiliates in the United States and/or other countries.

Bryan G Hall Ltd. Registered in England & Wales Co No. 4104802

This drawing is copyright and shall not be reproduced nor used for any other purpose without the written permission of the Bryan G Hall ltd. This drawing must be read in conjunction with all other related drawings and documentation.

It is the contractors responsibility to ensure full compliance with the Building Regulations. Do not scale from this drawing, use figured dimensions only. It is the contractors responsibility to check and verify all dimensions on site. Any discrepancies to be reported immediately.
IF IN DOUBT ASK.

Materials not in conformity with relevant British or European Standards/Codes of practice or materials known to be deleterious to health & safety must not be used or specified on this project.

Bryan G Hall Limited has not checked or verified, and shall therefore not be liable for any inaccuracies which may be attributable to any base plan(s) reports, data or information provided by the client, or purchased by the consultant on the client's behalf, that may have been utilised within this drawing.

Bryan G Hall Limited shall not be liable for the use of this or any associated document, for any purpose, by any person other than that for which they were provided.

It remains the client's and/or its appointed contractor's responsibility to check for any discrepancies. Any anomalies discovered must be reported immediately to Bryan G Hall Limited for verification.

The locations of utilities apparatus, if shown, have been reproduced from plans supplied to Bryan G Hall Limited. Although care has been taken when duplicating this information, these locations are approximate only. No guarantee can be given by Bryan G Hall Limited for their accuracy. It is the client's or its appointed agent/contractor's responsibility to verify the exact locations on site by appropriate means prior to mechanical excavation.

1. All road signs and road markings to be in accordance with "The Traffic Signs Regulations and General Directions 2016".

2. All existing road markings affected by the proposed works shall be removed in accordance with clause 1212 of the Specification for Highway Works.

3. All proposed road markings are to be thermoplastic screed with glass beads and laid in accordance with clause 1212 of the Specification for Highway Works.

4. All road signs are to be placed in accordance with the Traffic Signs Manual.

5. The supply and installation of all street lighting units, illuminated signs, bollards and their associated cables and connections shall be in accordance with series 1200, 1300, 1400 & 1500 of the Specification for Highway Works.

6. All road markings removed due to resurfacing or kerb removal, that are to remain, are to be reinstated to existing specifications.

7. All proposed illuminated road signs and bollards to utilise existing connection where possible and laid in 100mm orange duct. New connections to be fed from nearest lighting columns or feeder pillar.

8. Where signs are to be removed, poles & foundations are to be taken up and removed to tip off site.

9. All new road markings to tie into existing.

10. Any traffic regulation order markings removed by resurfacing works to be replaced.

KEY:

1003A - 600mm line 300mm gap 200mm wide

1004 - 4000mm line 2000mm gap 100mm wide

1009A - 600mm line 300mm gap 100mm wide

1038 - Arrow 4000mm long

1039 - Bifurcation arrow 8000mm long

1040 - Hatching 150mm continuous white line at 3000mm centres

KL The aspect shall be Diagram 610 (Left). New solar powered bollard to local authority specification. Bollard to be TMP Heritage Plus, Solalite Plus or similar equivalent .

Rev:	Date:	Amendment:	DRN	CHK	APR
B	03.07.25	Drawing amended to reflect planning discussion comments, pedestrian refuge and markings amended accordingly.	CT	IE	

BRYAN G HALL

CONSULTING CIVIL & TRANSPORTATION PLANNING ENGINEERS

LEEDS T 0113 246 1555 **LONDON T 0203 5532336**

Suite E15 | Josephs Well
Hanover Walk | LEEDS | LS3 1AB

W www.bryanghall.co.uk
E transportleeds@bryanghall.co.uk

Client: ORION HOMES

Status: FOR APPROVAL

Scale: 1:250
Size: A2 - 594 x 420

Drawn: CT | Chkd: BR | Appvd: JP

Project: WHITEHALL ROAD, BIRKENSHAW

Title: ROADMARKINGS & SIGNAGE

Drawing No: 24/230/DE/1200/001
Job No: 24-230

Revision: A
Date: 25.06.24

smas WORKSAFE CHAS Accredited Contractor CHAS.co.uk

twitter.com/Bryanghall1
Bryan G Hall

Copyright Reserved Bryan G Hall Ltd.