Do not scale from this drawing. Northlight Architectural Consultants Ltd must be notified immediately should any discrepancies be found.
The contractor must check all dimensions on site before construction or manufacture of materials. This drawing or any portion of it may not be reproduced without the consent of Northlight Architectural Consultants Ltd.

1 SITE BLOCK PLAN AS EXISTING

SCALE 1:500

0 10 20 50m

SCALE 1:500

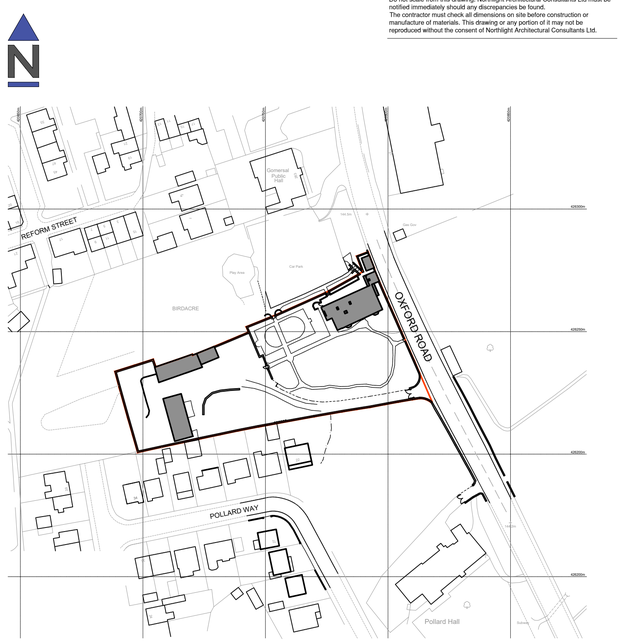

2 SITE LOCATION PLAN

SCALE 1:1250

0 25 50 100m

SCALE 1:1250

Revisions

NORTHLIGHT ©
ARCHITECTURAL CONSULTANTS
The Media Centre
7 Northumberland Street
Huddersfield
HD1 1RL
t : 07815 290496
e : chrisnorthlight@gmail.com

Client
BP Land Ltd

Project
Red House,
281 Oxford Road, Gomersal,
Cleckheaton, BD19 4JP

Drawing title
Site Block & Location Plans
as Existing

PLANNING APPLICATION

Scale @ A1	Drawn by
As Shown	CG
Date	App'd
Jan '25	-
Drawing no	Rev
24.034/ (EX)01	-

© Northlight Architectural Consultants Ltd 2024