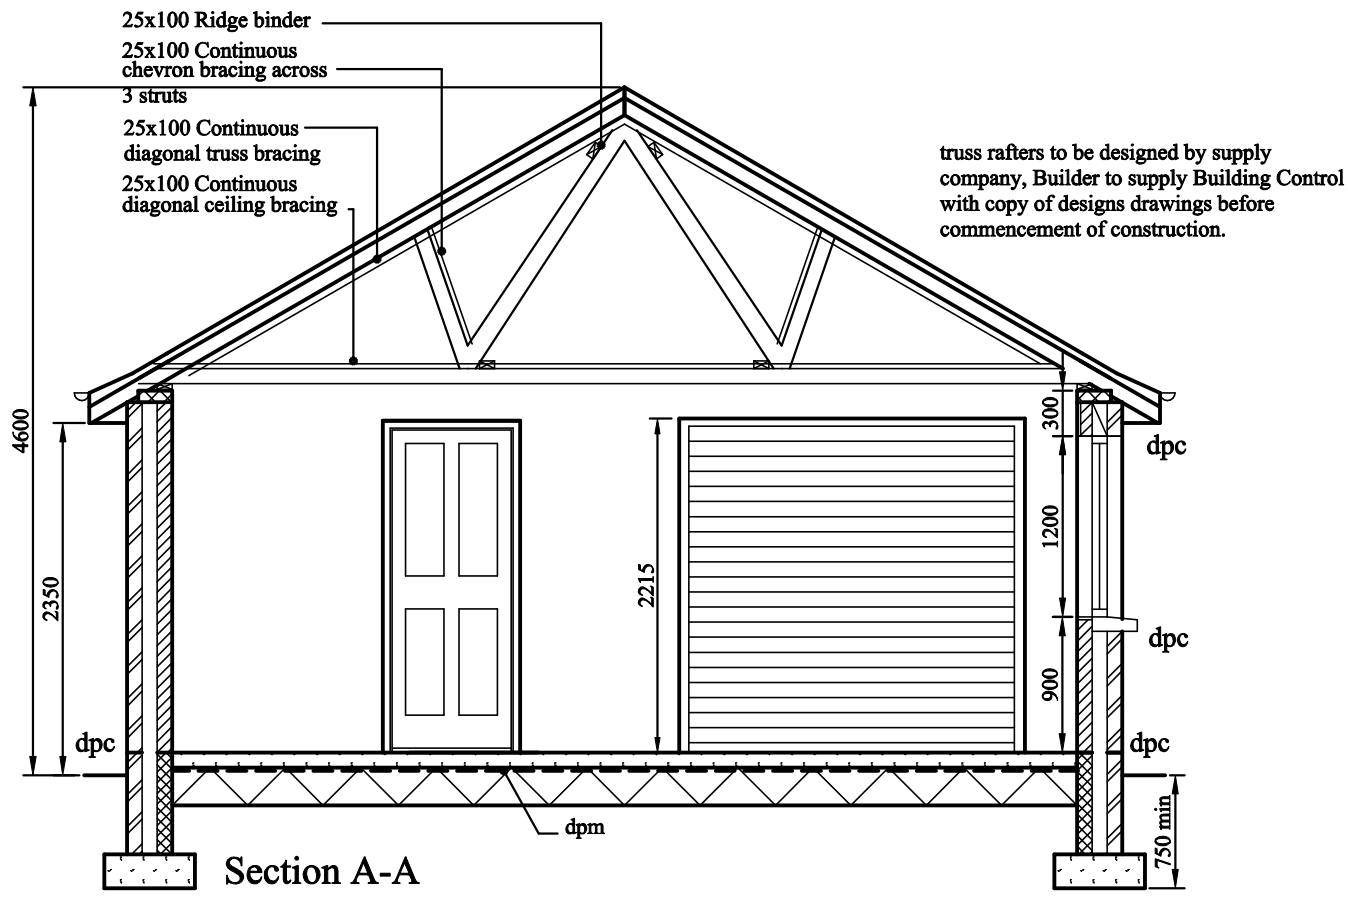

Section A-A

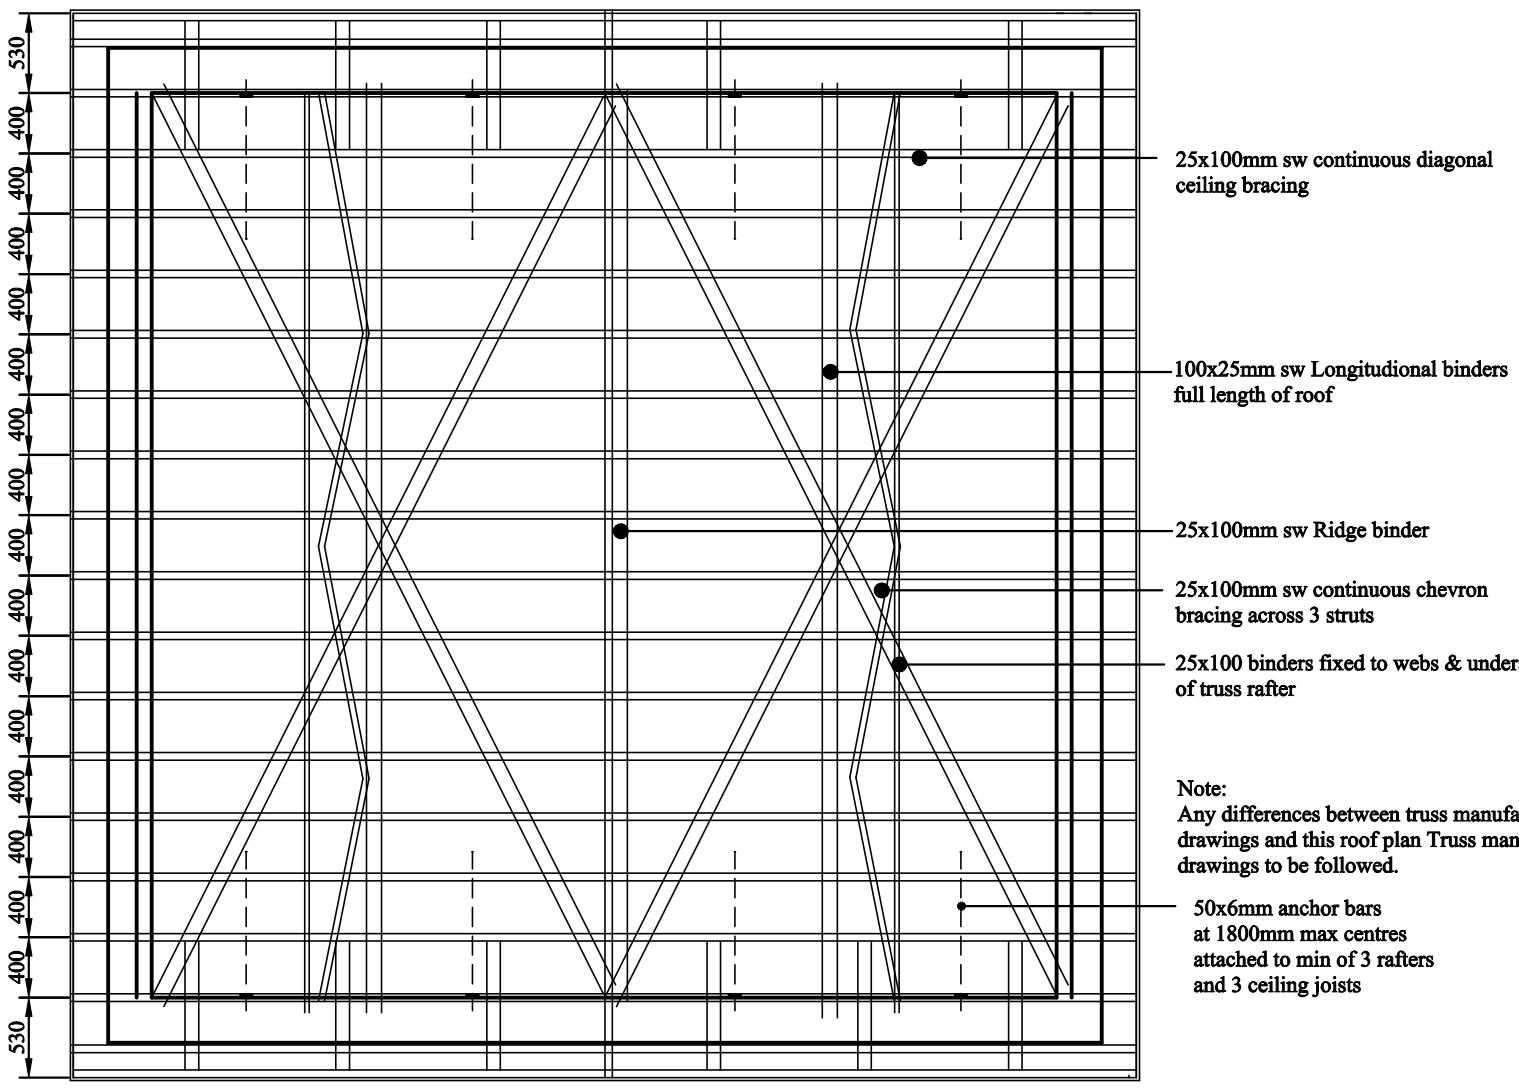

Note:
Any differences between truss manufacturers drawings and this roof plan Truss manufacturers drawings to be followed.

Roof Plan

0 500mm 1m 2m 3m 4m 5m

For correct printing this scale should measure 10cm when printed

GaragePlans.co.uk

1 Thorndale Road North, Hillsborough Road, Carryduff, Belfast BT8 8HY Tel: 028 9081 4106
Mobile: 077 2007 7465 Email: info@garageplans.co.uk Website: www.garageplans.co.uk

Standard Garage 6m x 6m (6.6m x 6.6m Externally) Plan Set No 6060D30LSBS	Jonathan Lawler 19 Headlands Road Liversedge West yorkshire WF15 7NT
Scale: 1:50	Serial No: 262120856101
	Sheet No: 4 of 4