

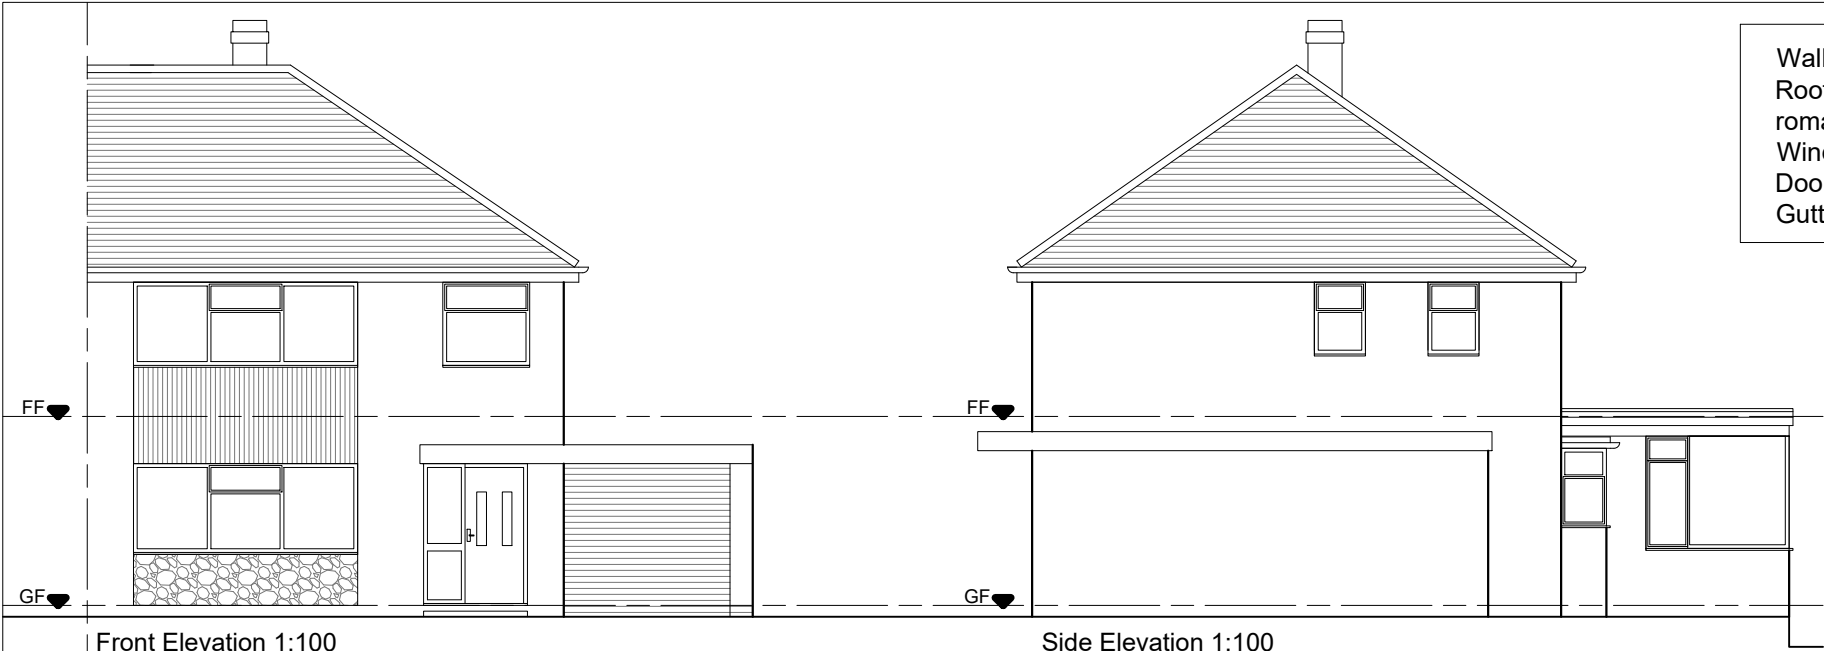
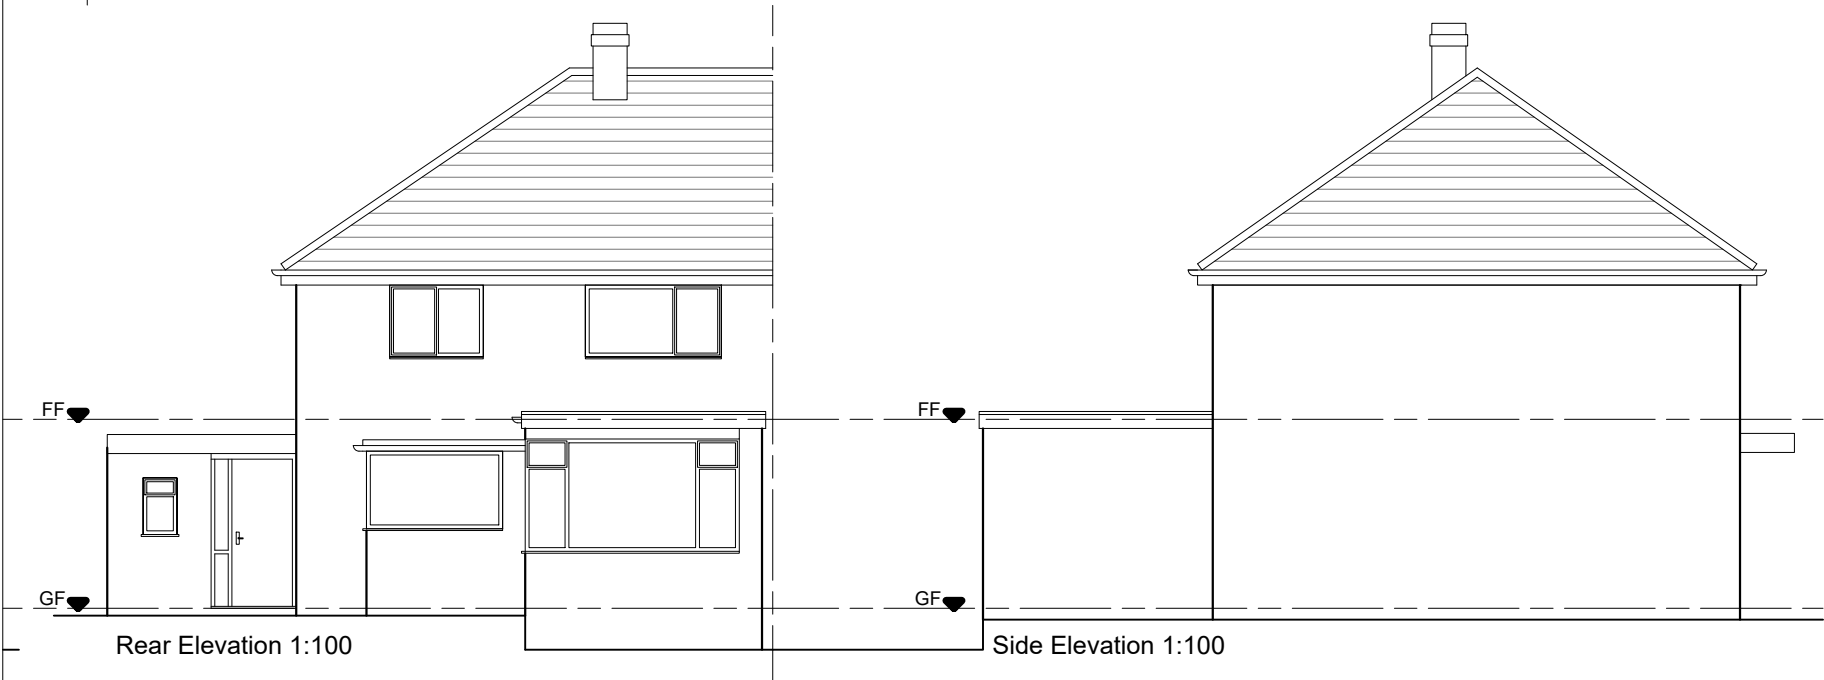
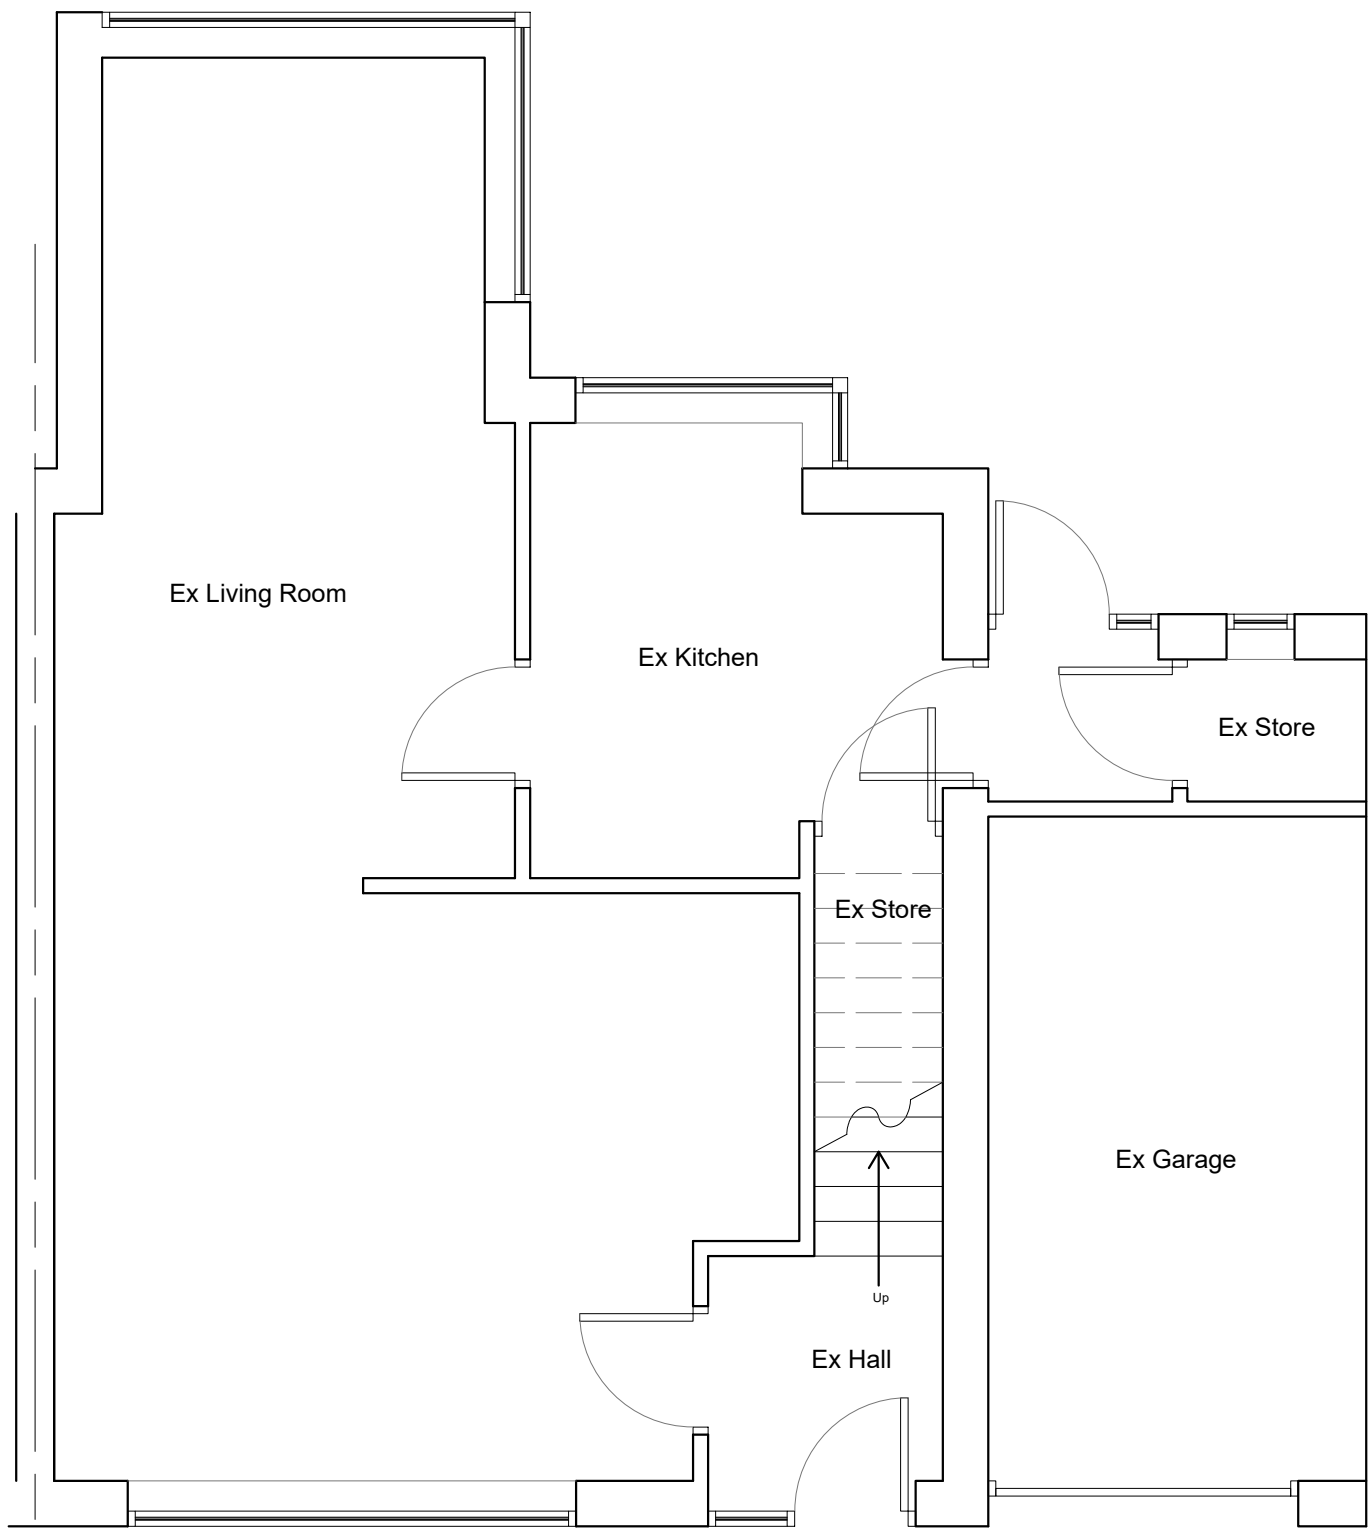


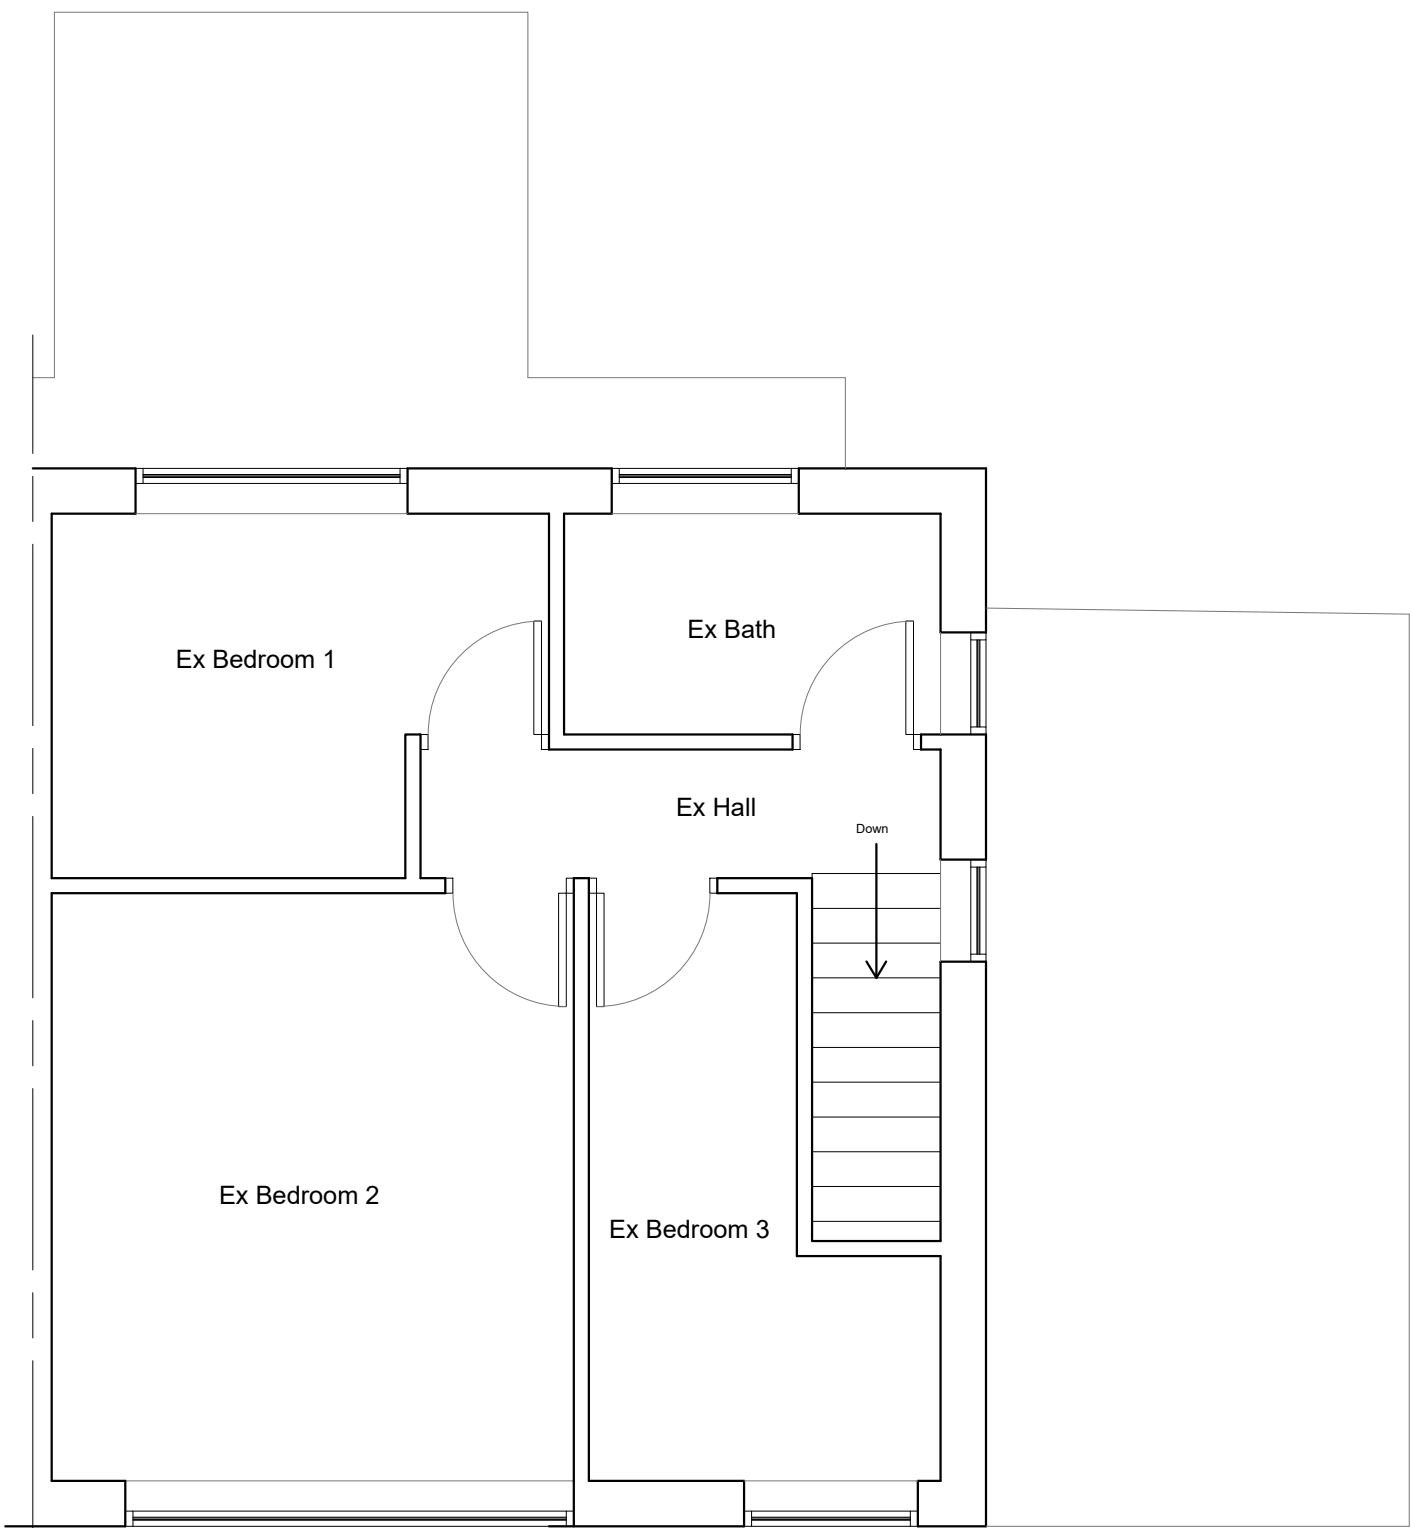

Walls:	Red brick
Roof:	Grey double
roman	
Windows:	White UPVc
Doors:	White UPVc
Guttering:	Black UPVc

Key:	
	Grass
	Tarmac
	Concrete flags
	Hedge
	Tree
	Tree to remove
	900mm Hit and miss fence
	1800mm Timber Privacy Panel
	Site Boundary

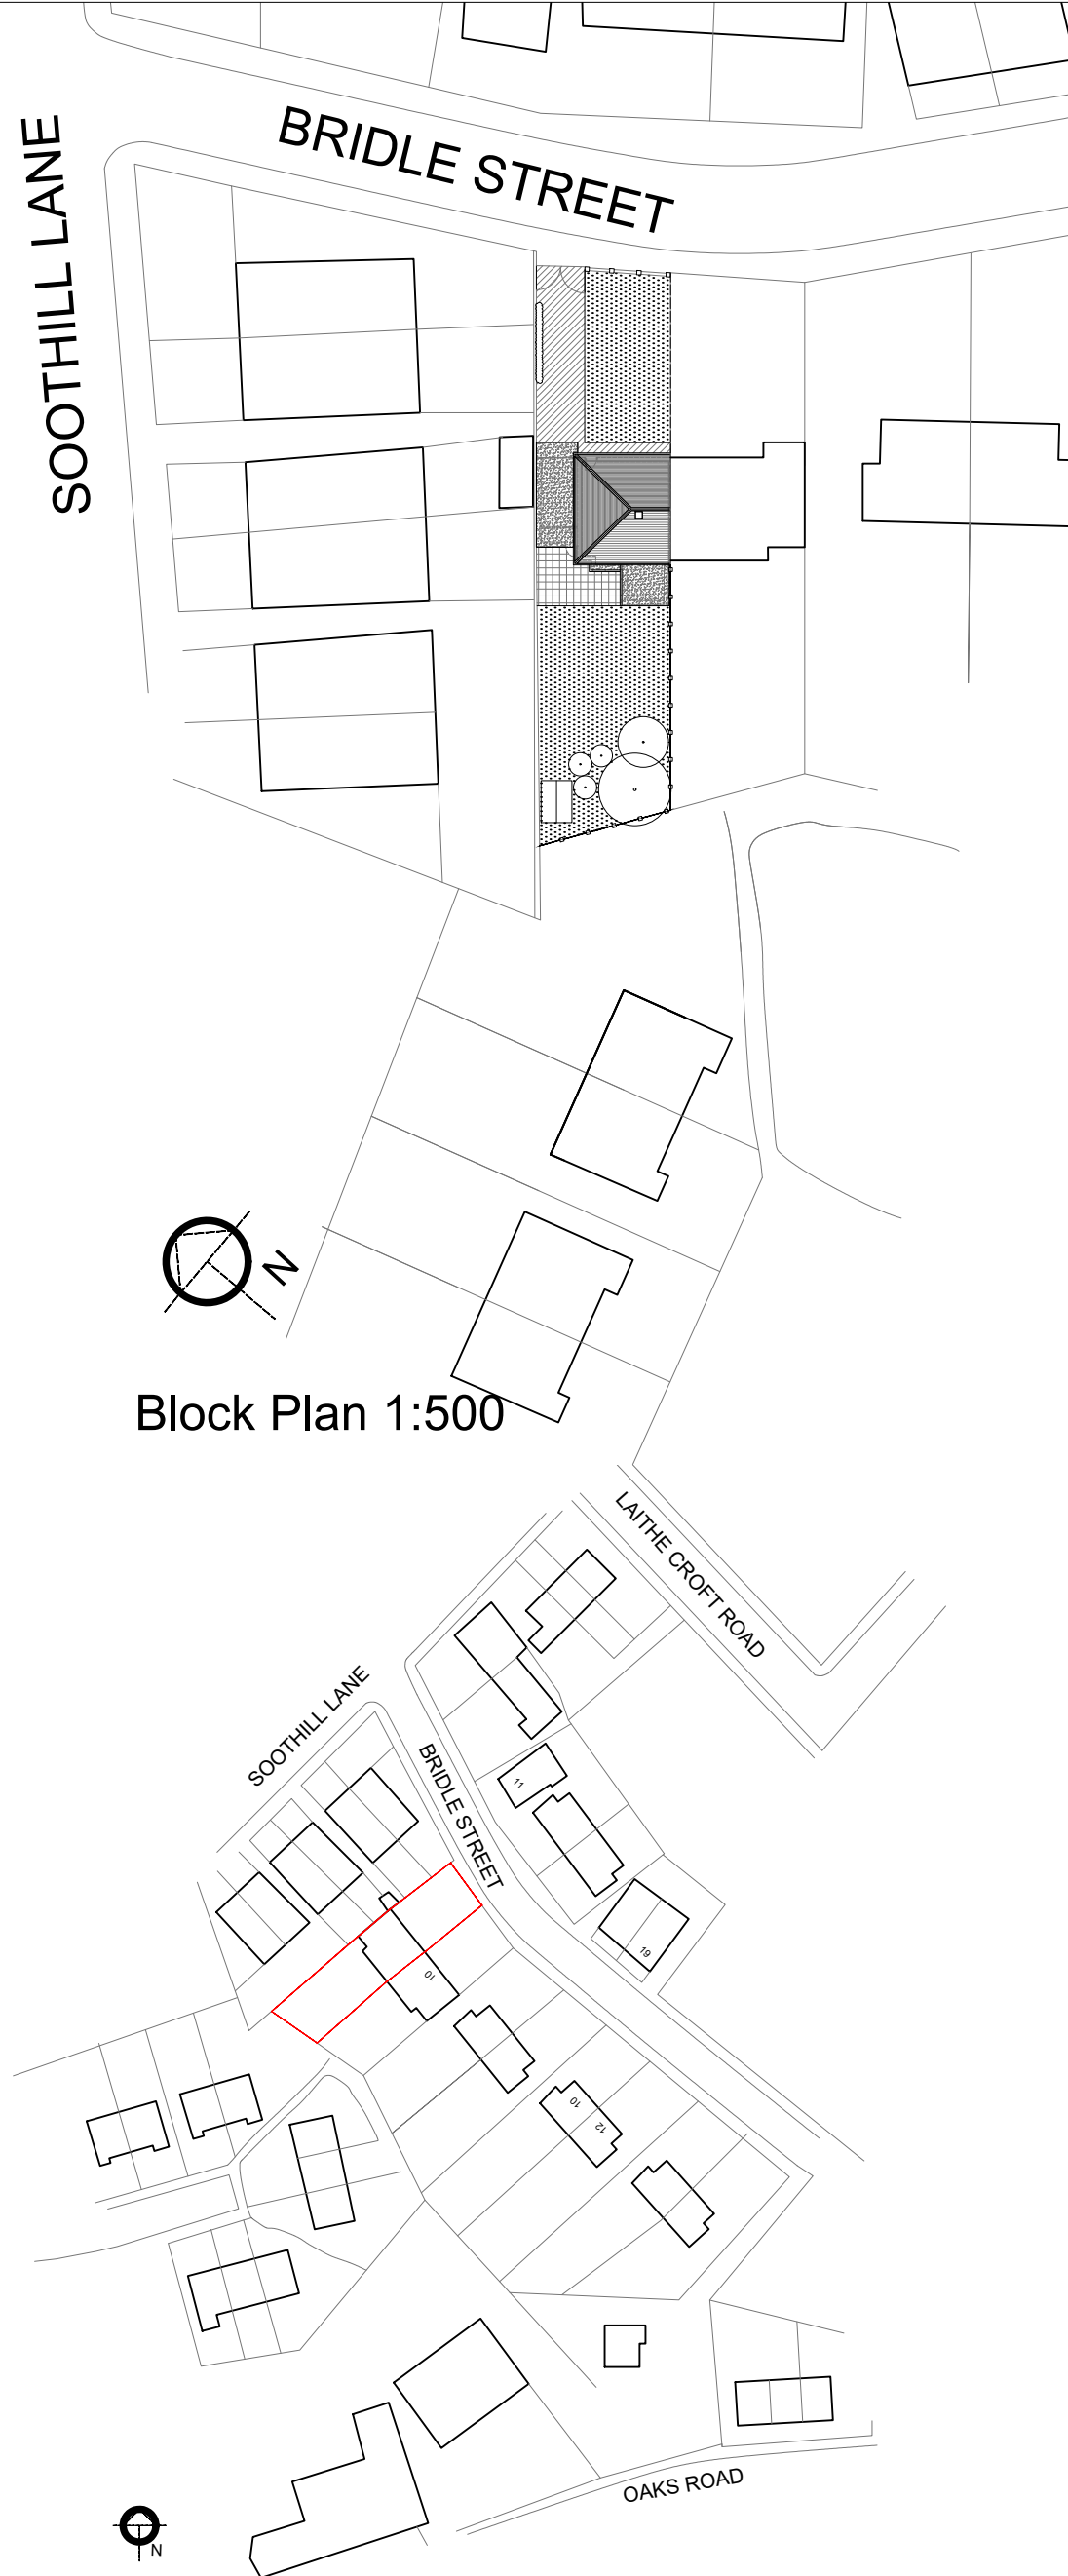

Planning			
Job No.	AH02-01		
Dwg No.	PL01	Rev.	*
Drawings as Existing			
Project.	Rear extension to 2 Bridle St		
Client.	A. Hussain		
Date:	24.07.25	Scale:	Various@A2
Drawn by:	NA	Checked:	*



Copyright © Lacuna Designs