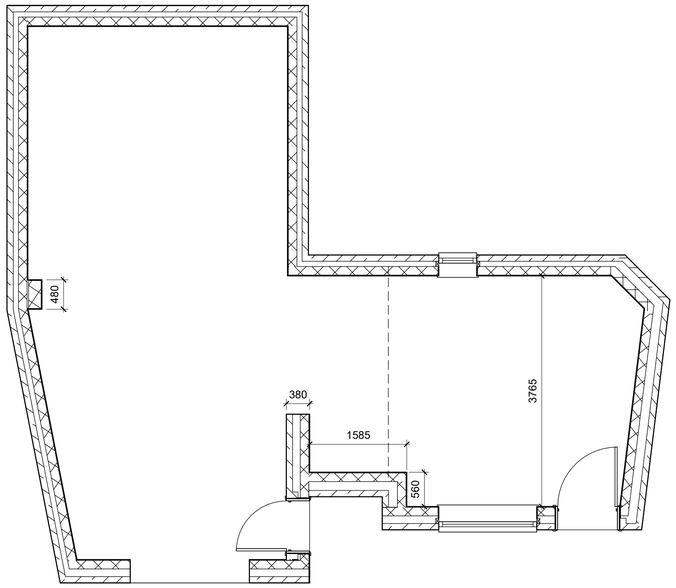

Existing Ground Floor Plan
1 : 50

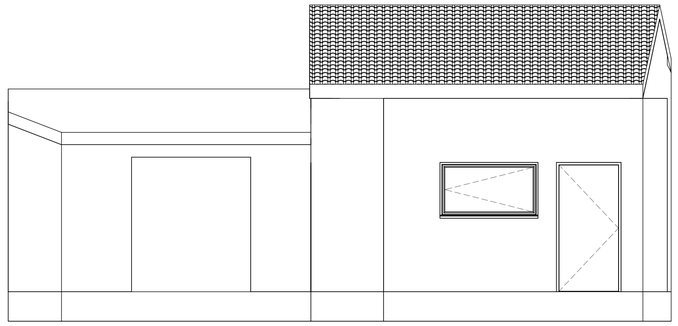

Existing South South West Elevation (Front)
1 : 50

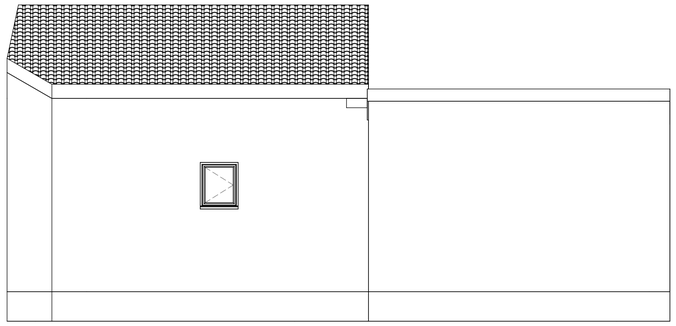

Existing North North East Elevation (Rear)
1 : 50

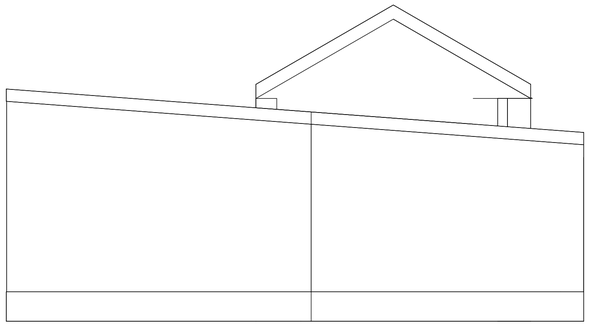

Existing West North West Elevation (Left)
1 : 50

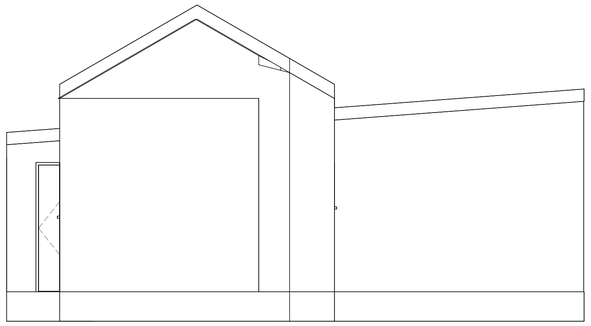

Existing East South East Elevation (Right)
1 : 50

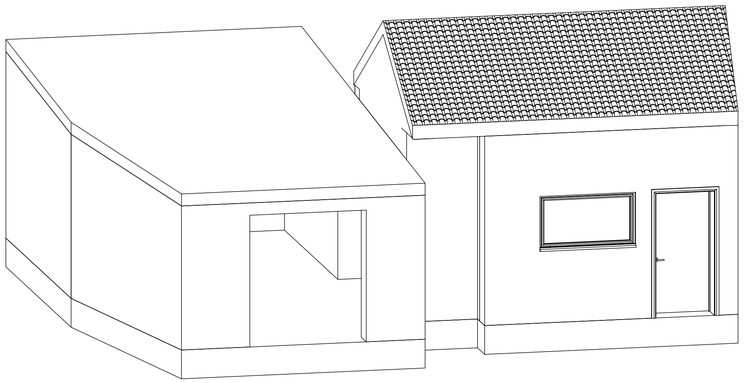

Existing 3D

Note:
All Dimensions Are Approximate
And TBC On Site By Contractor

TREND ARCHITECTURE
T: 01484 941051
plan@trendarchitecture.co.uk
www.trendarchitecture.co.uk

Mohammed Yaseen
382 Huddersfield Rd, Mirfield WF14 9DL

Drawing Title:
Existing Grouped Plans

Drawing Number: TR-A25-0705-A3	Scale: 1 : 50@A1
Date: 28/07/25	Revision: Approver
Drawn By: AM	Checked by: JA

Reason For Issue:
Planning