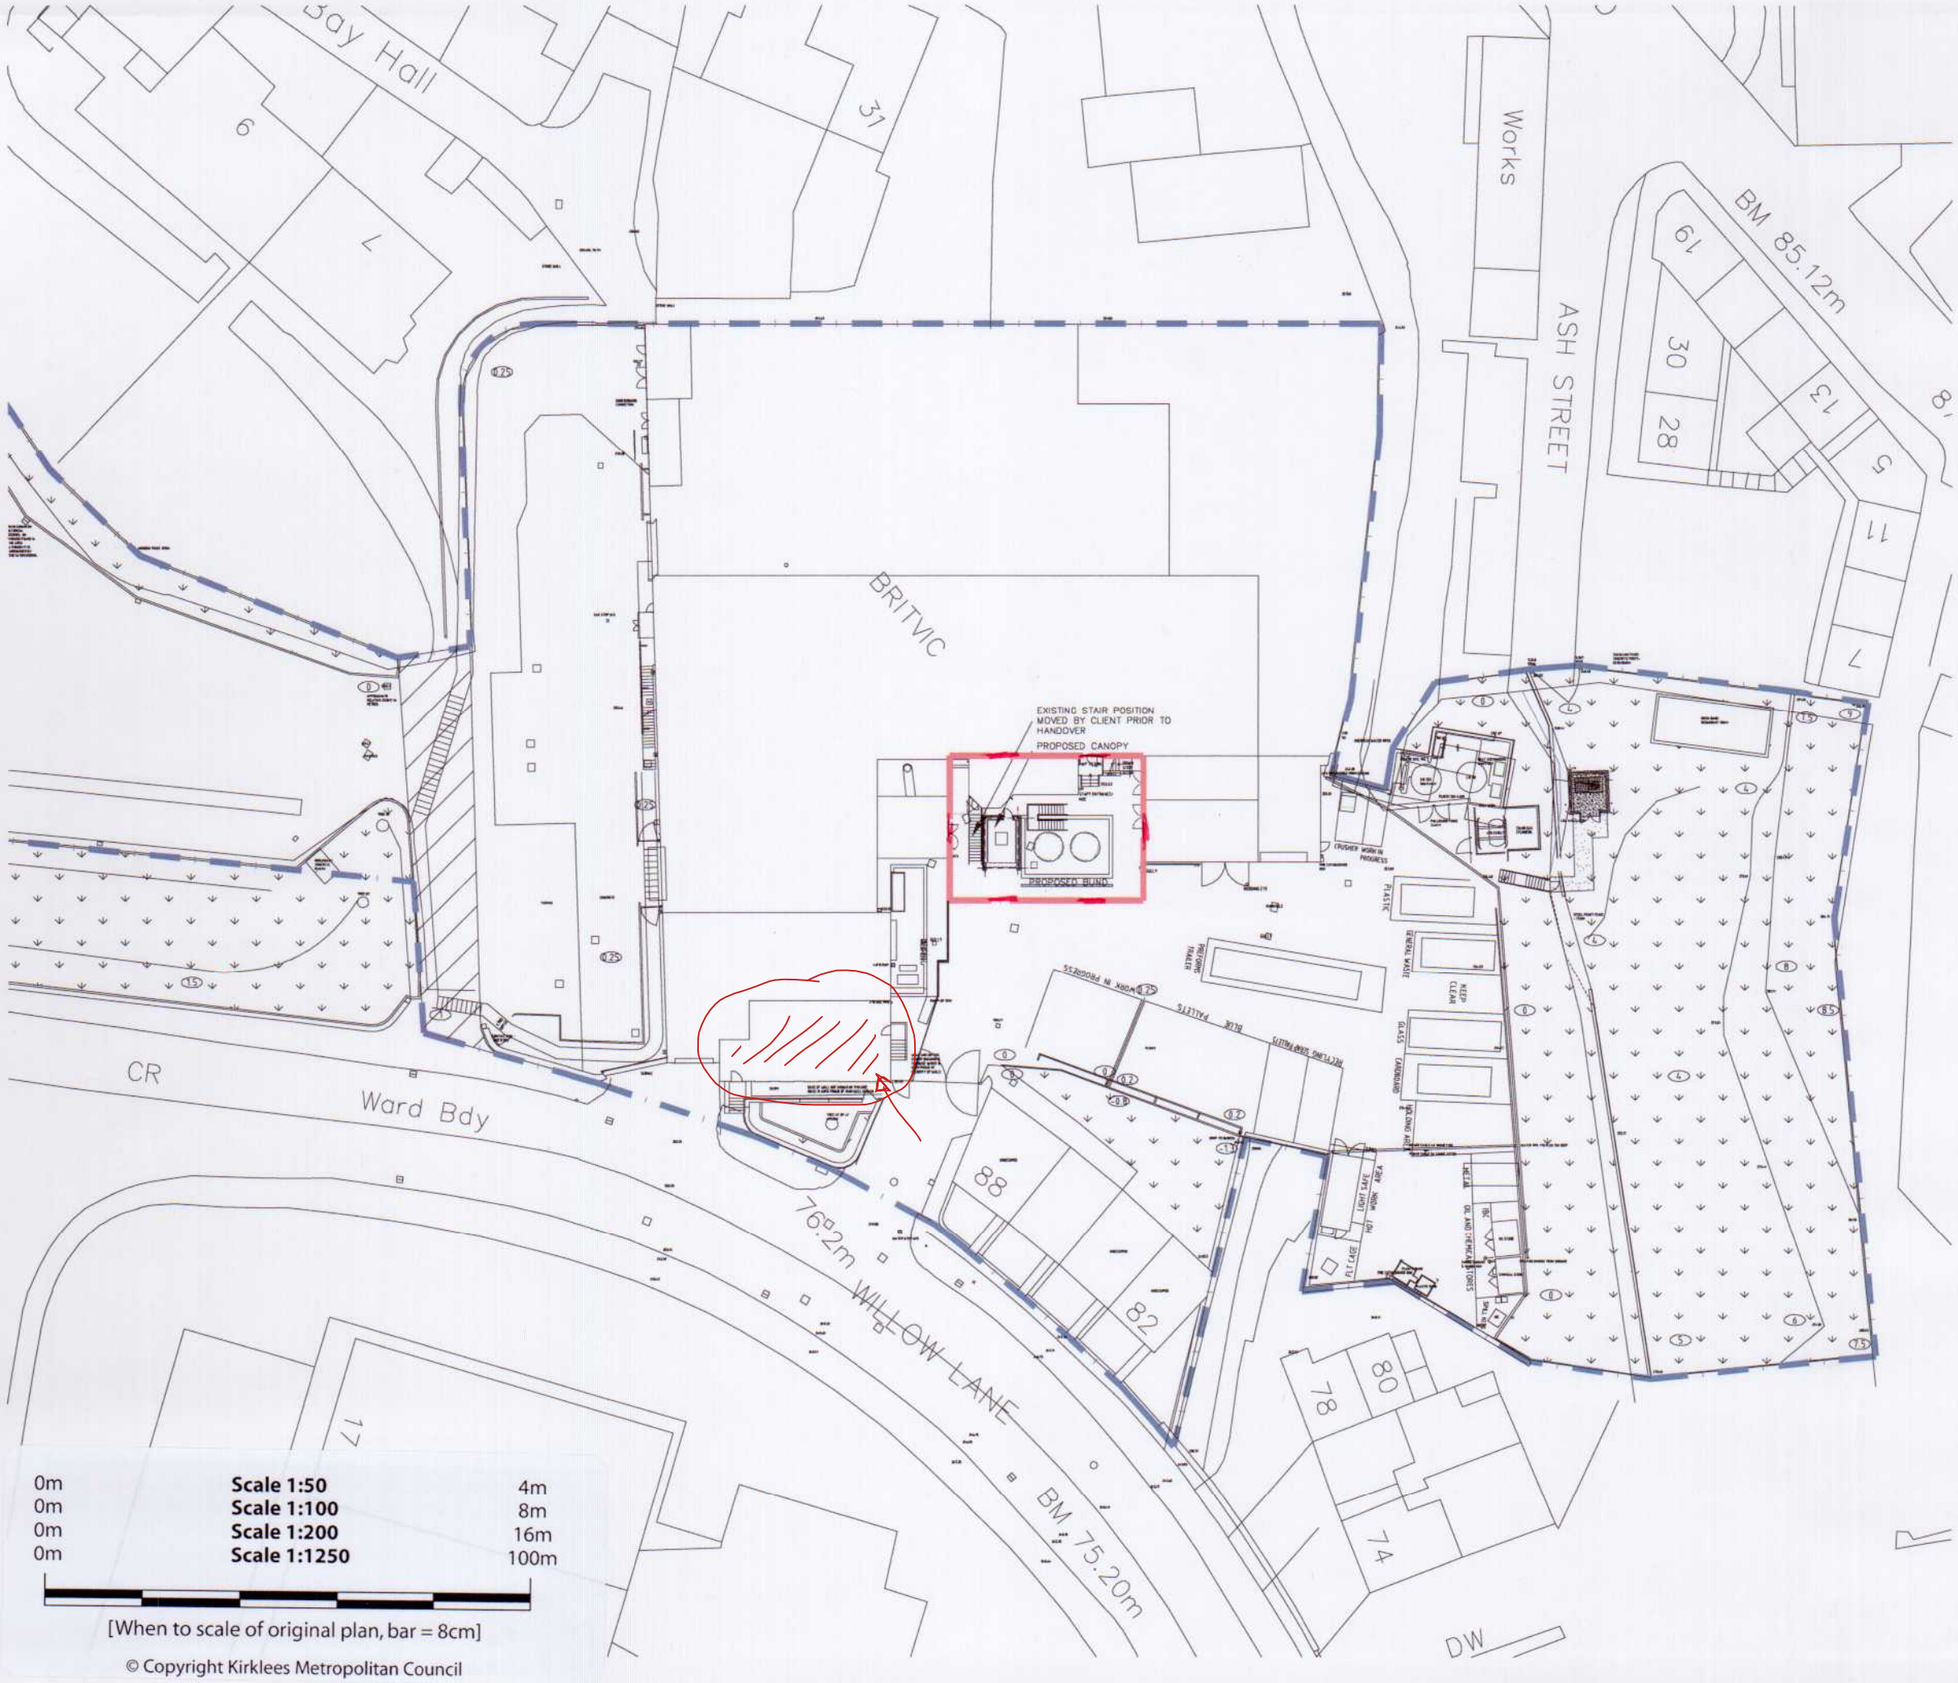

0m	**Scale 1:50**	4m
0m	**Scale 1:100**	8m
0m	**Scale 1:200**	16m
0m	**Scale 1:1250**	100m

[When to scale of original plan, bar = 8cm]

© Copyright Kirklees Metropolitan Council

Notes
This drawing is copyright and must not be reproduced without permission

Do not scale this drawing

11/62/90033/W2

Site Ownership

Line indicates proposed site /Location of works

Rev	Date	Description	Revised by	Checked by

Amendments

STATUS: PLANNING

CLIENT
BRITVIC SOFT DRINKS ltd
82 WILLOW LANE, BIRKBY, HUDDERSFIELD, HD1 5EB

PROJECT
PROPOSED SILO AND ASSOCIATED BUND AND WORKS

TITLE
PROPOSED SITE PLAN

JOB NO. 10023 **DATE** DEC 2010

DRAWING NO. AD (00) 102

DRAWN BY CJP **CHECKED BY**

SCALE 1:500 **SHEET** A3

WEB: WWW.ONEDESIGNAS.COM

EMAIL: MAIL@ONEDESIGNAS.COM

oneDESIGN

WEST WINDS, 2A WESTMOOR AVENUE
BAILDON
SHIPLEY
TEL: 01274 585890
MOB: 07947101127