

Notes:

All work is to be carried out to the latest current British standards Codes of Practice and recognised working practices.

All work and materials should comply with Health and Safety legislation.

All dimensions are in millimetres unless where explicitly shown otherwise.

The contractor should check and certify all dimensions as work proceeds and notify the agent of any discrepancies.


Do not scale off the drawings, if in doubt ask.

Home owners are liable for any work undertaken prior to Full Planning Consent and or Building Regulations Approval



Location Plan

1 : 1250

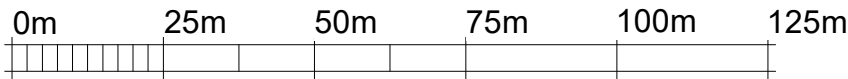

VISUAL SCALE 1:1250 @ A3


SJ ARCHITECTURE LTD

T: 07880254823
E: info@sjarchitectureltd.com

Project:	11 INFIRMARY ROAD, DEWSBURY,	
Client:	ASAD	
Date:	25/05/2025	
Drawing Number:	L-0001	REV
Scale (@ A3)	As indicated	
Drawn by:	Author	

Site

1 : 500

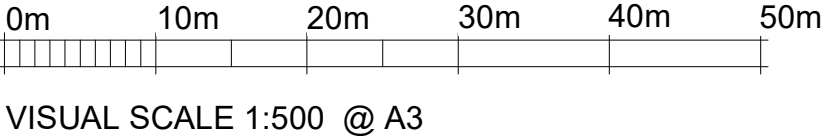

VISUAL SCALE 1:500 @ A3