




NB - Planning case officer should be aware that this application is very similar to the other planning submission for the adjoining property, 36 Scholes Moor Road.

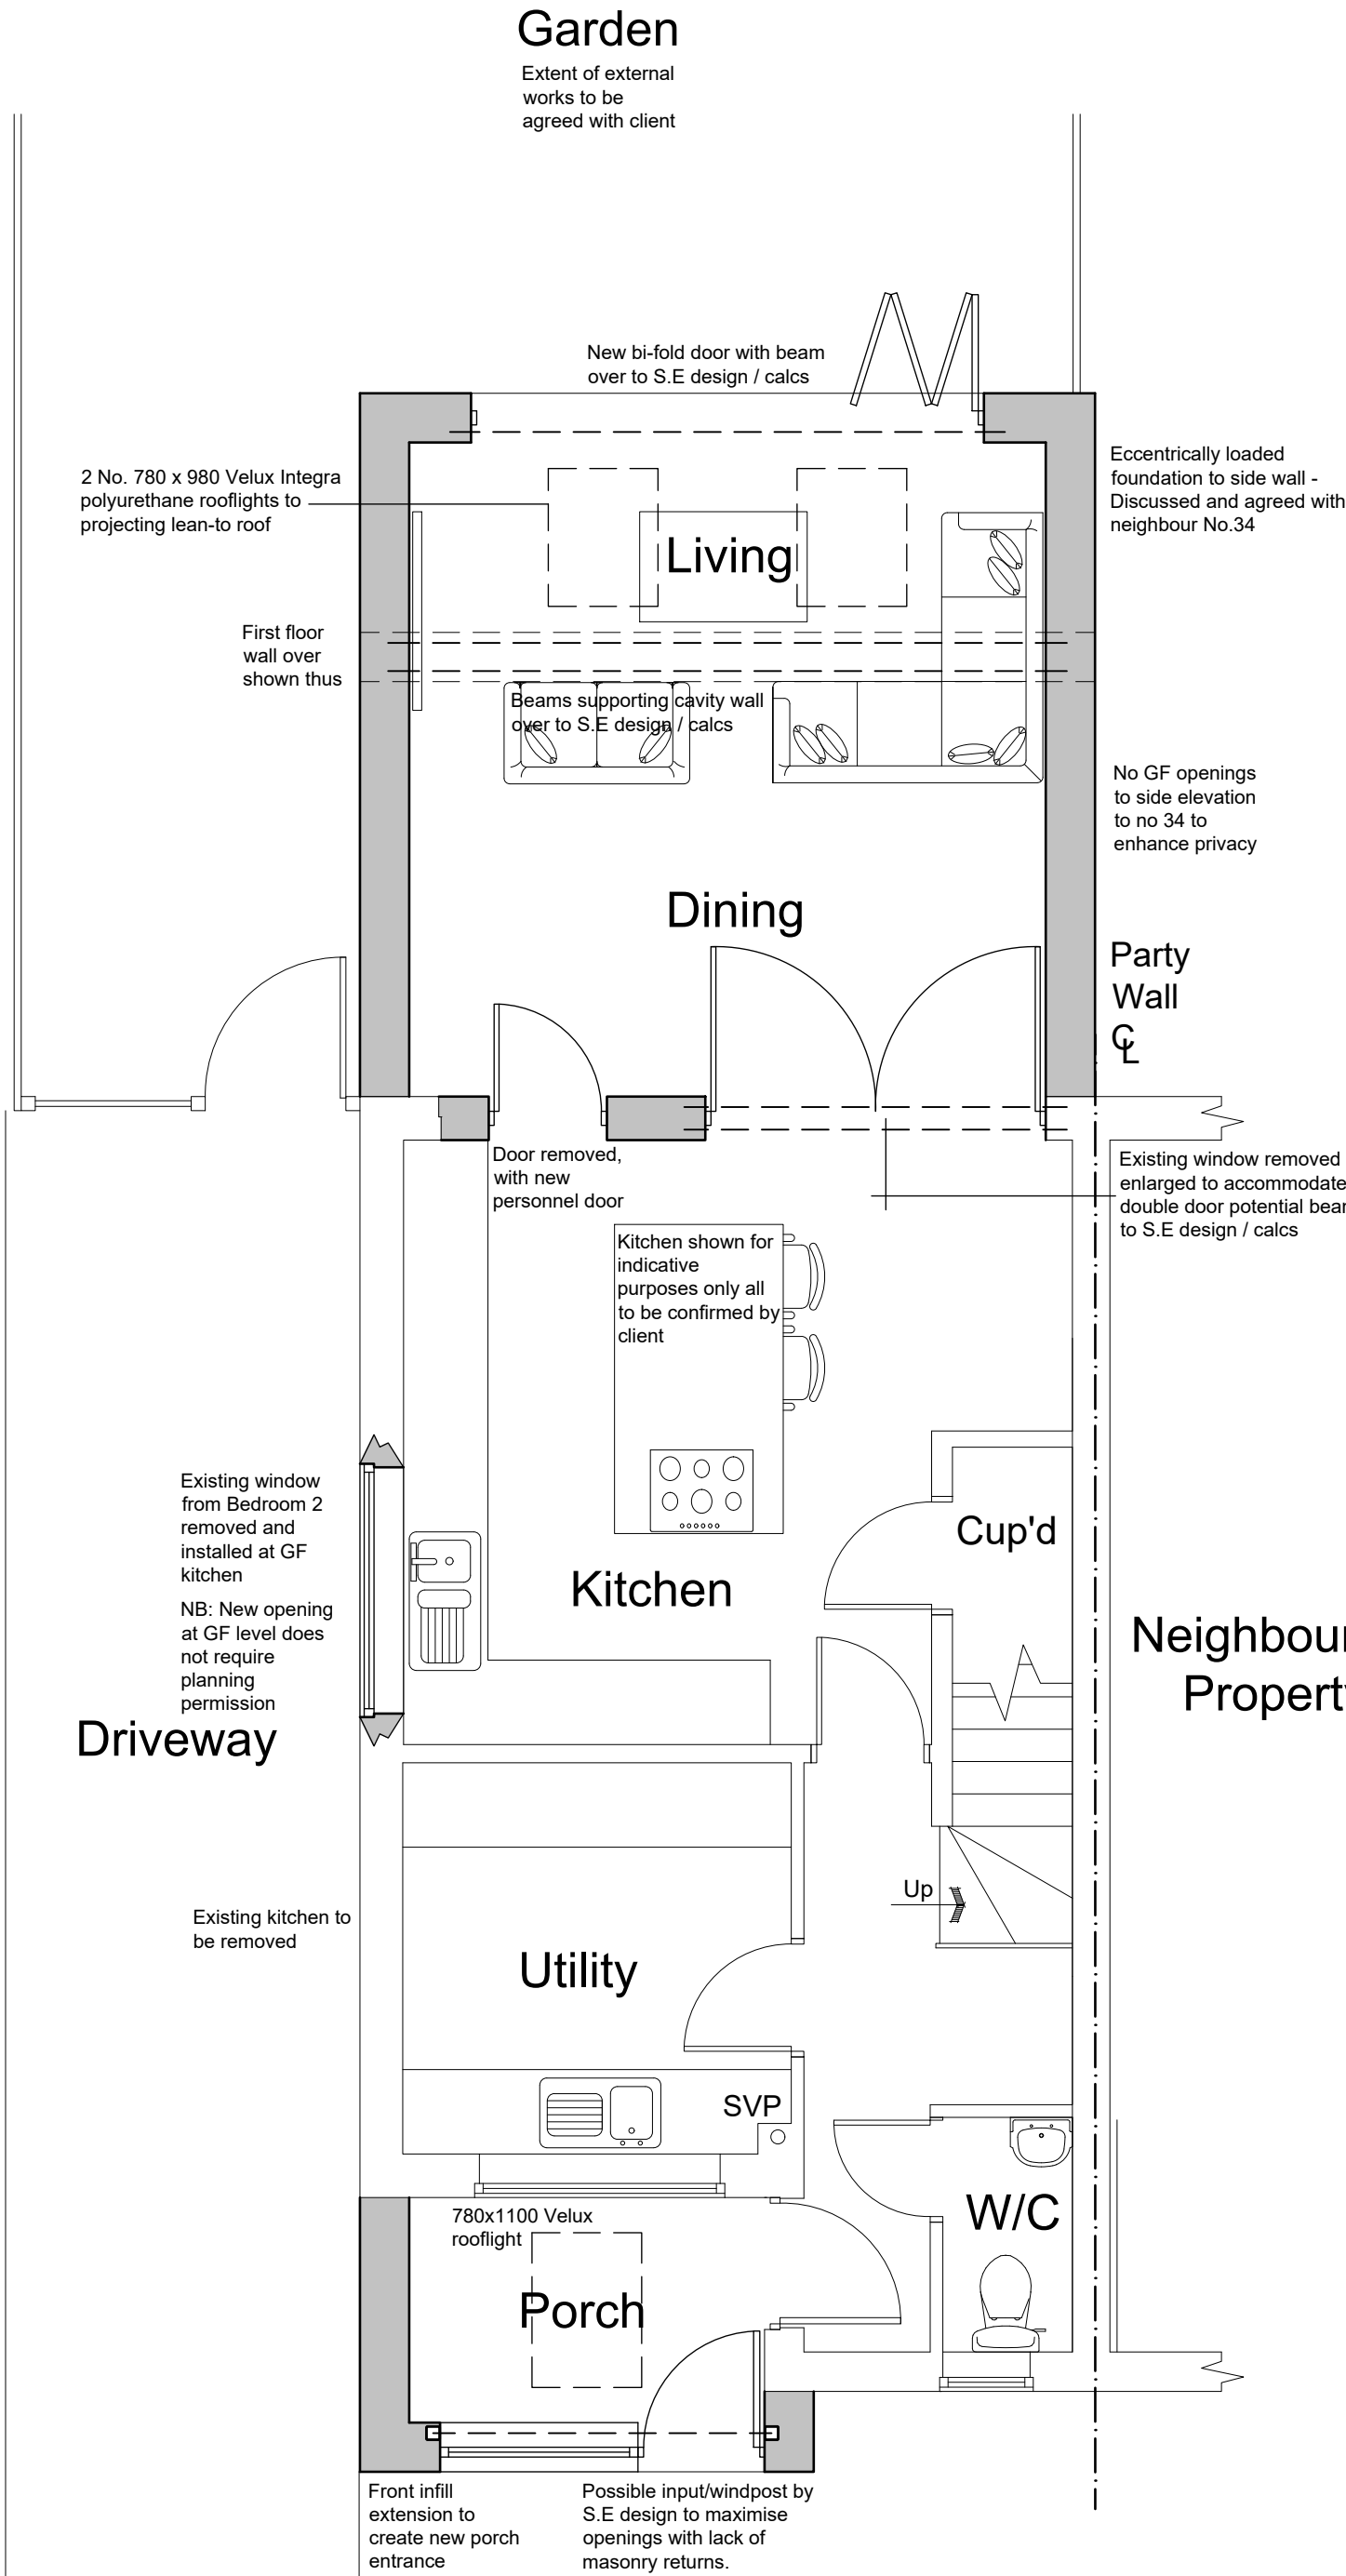

Ground Floor Plan

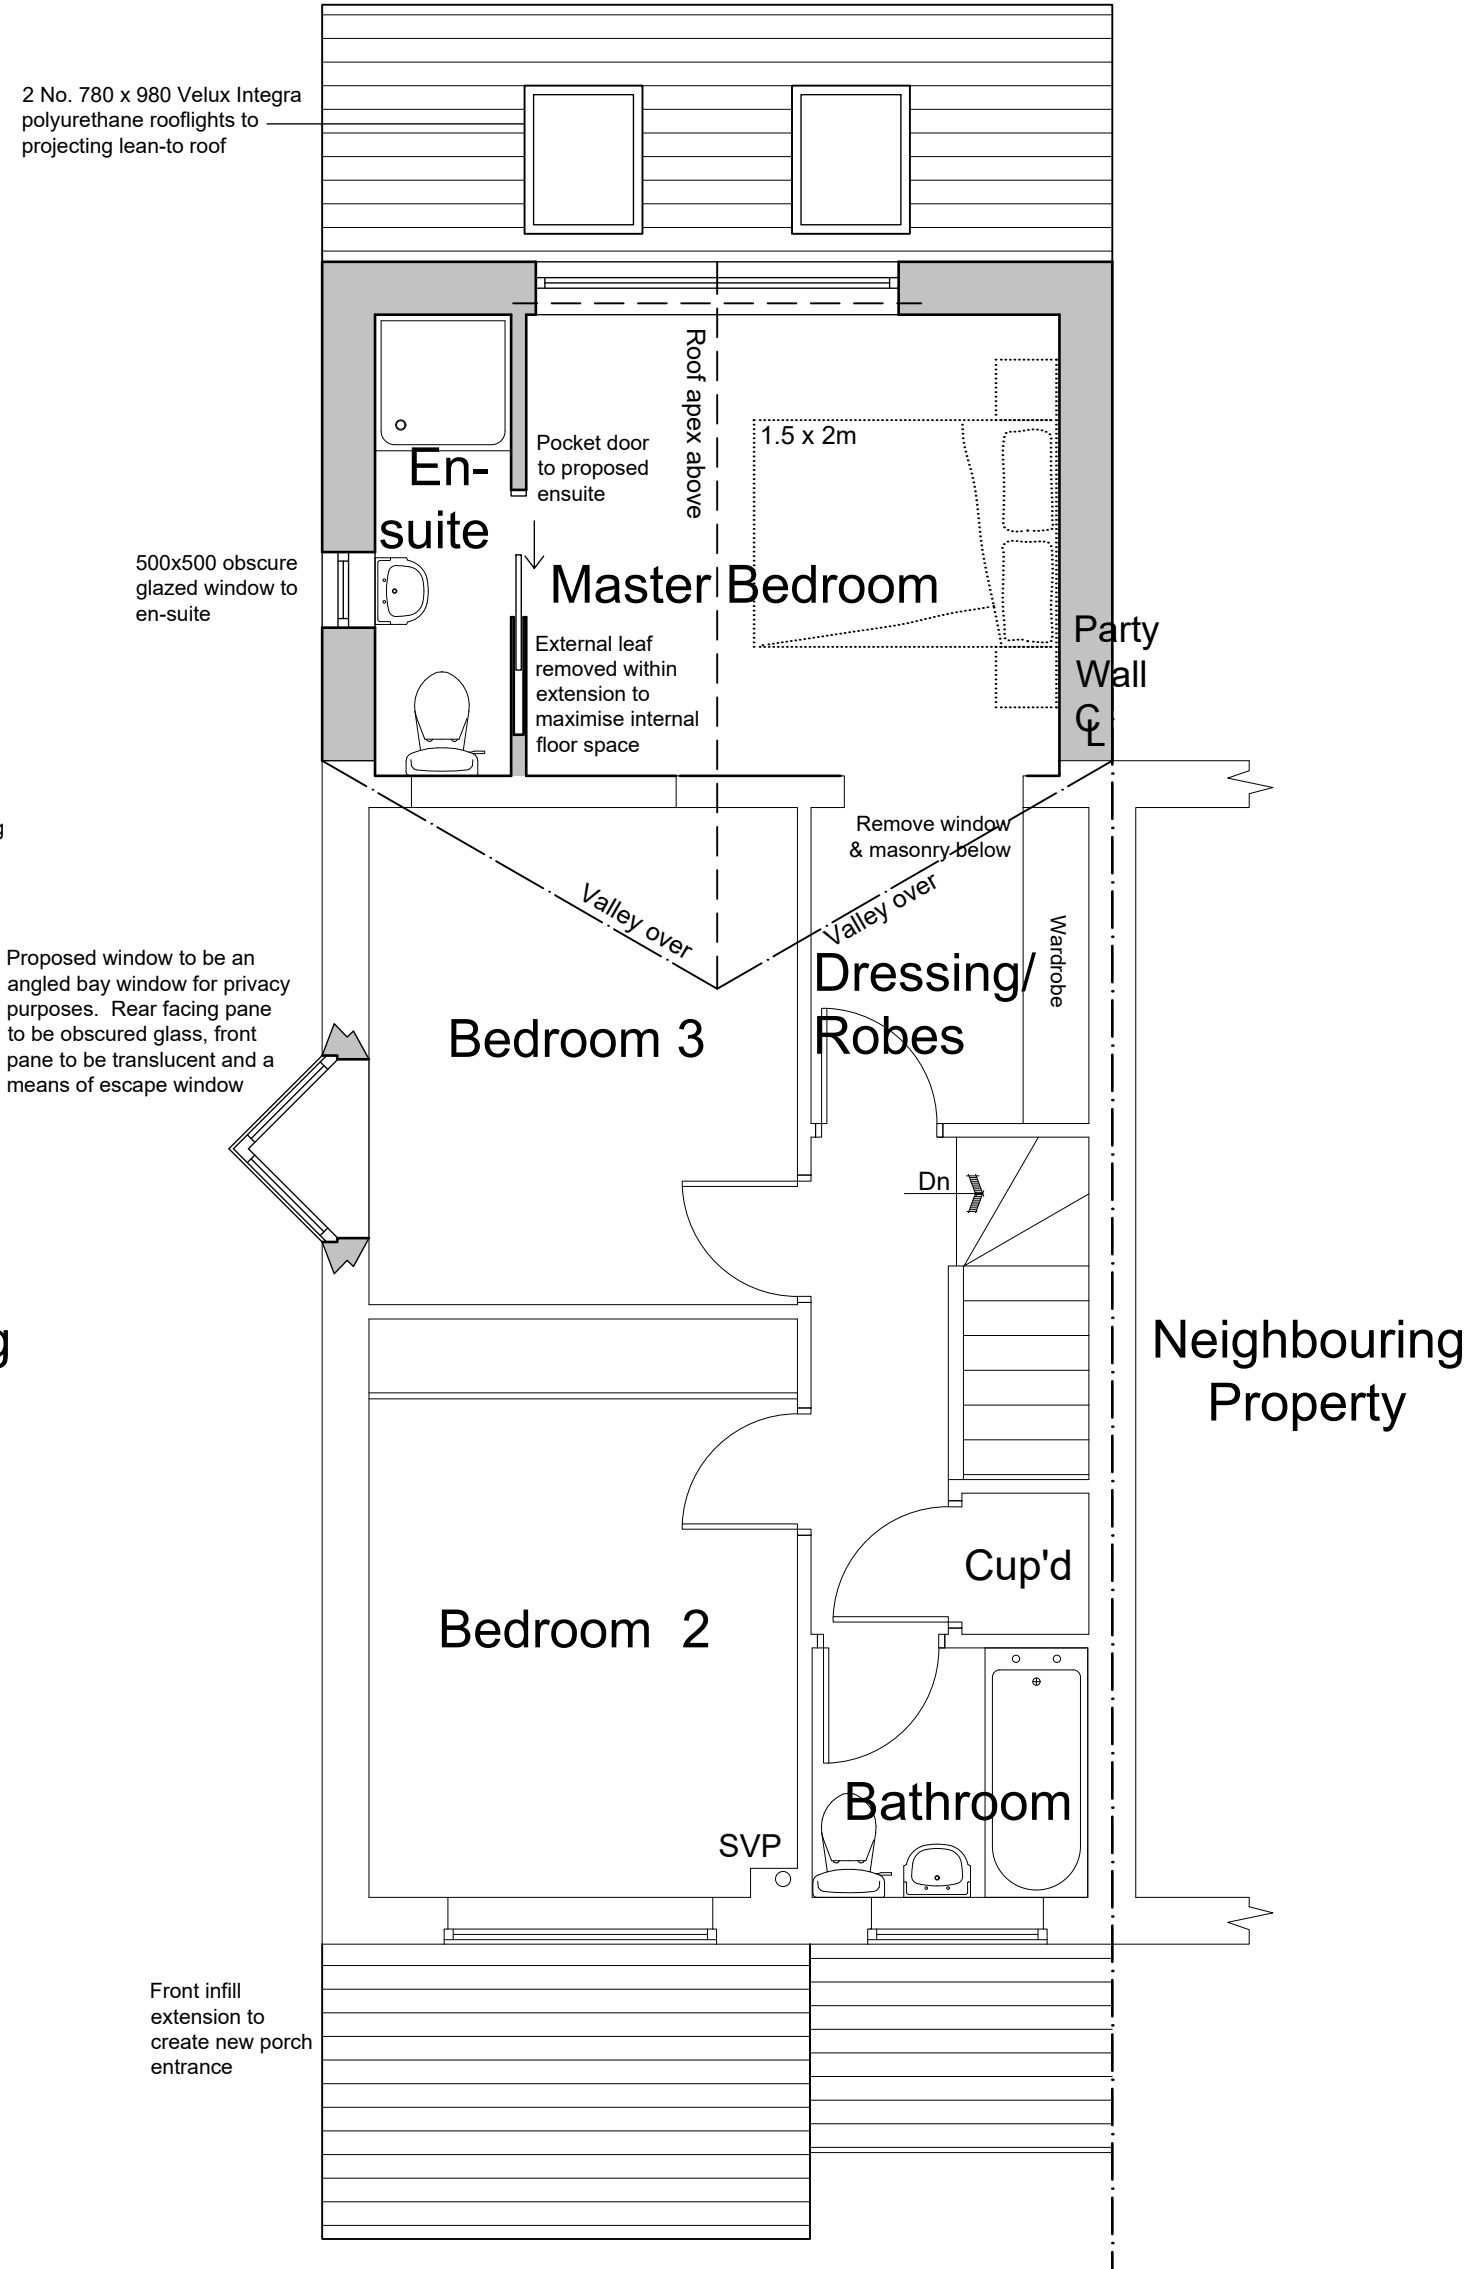

First Floor Plan

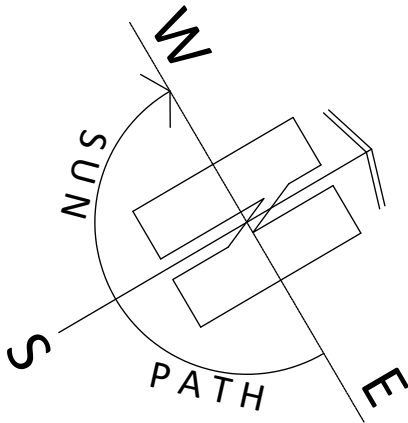

1:50

