
0 40 80 120 160 Metres

20 20 60 100 140

SCALE 1:1250

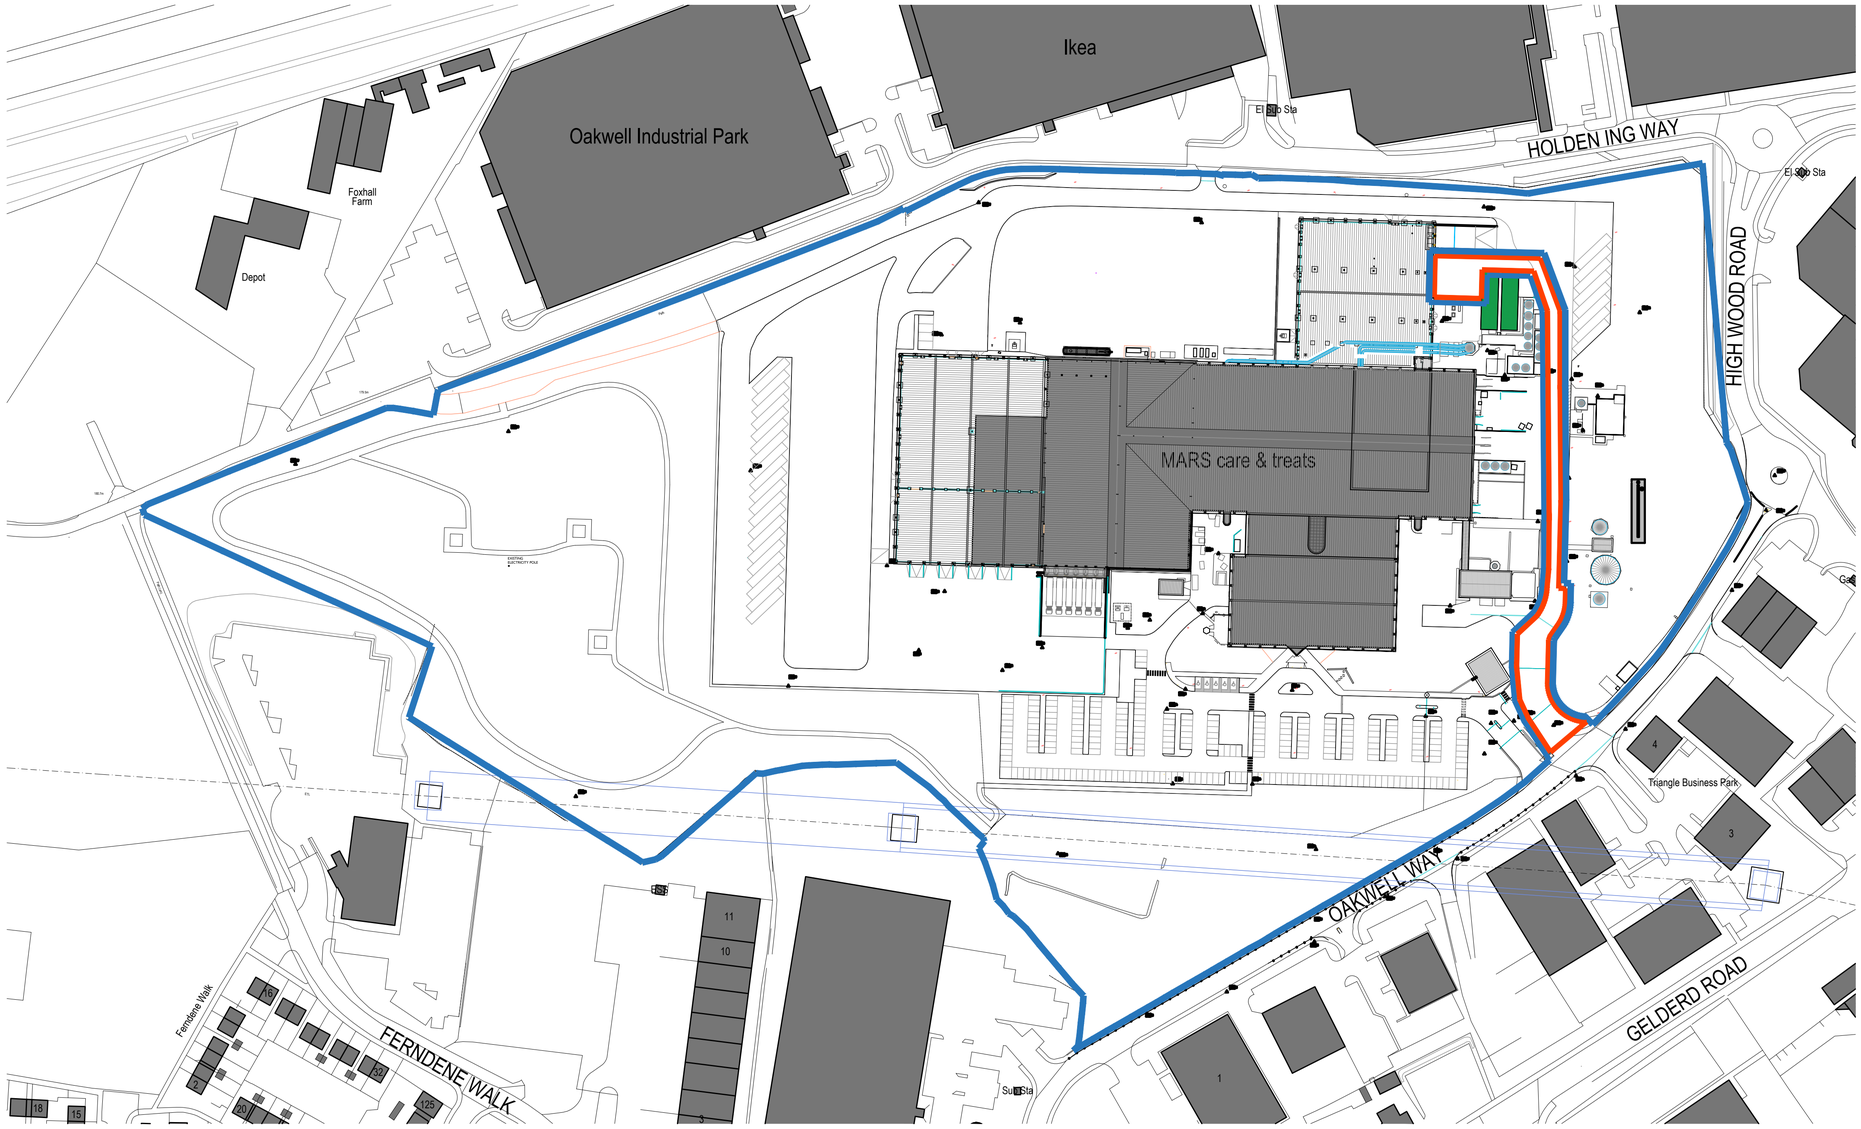

LOCATION PLAN - 1:1250

N

F01	preliminary issue for comment	27.06.2
revision	note	dat

DT ARCHITECTS

client name

MARS Petcare and Treats - Birstall

project name

Project Ammonia

drawing title

Location Plan

drawing status

Planning

scale	drawn by	chk'd by	status cod
1:100 @ A1	**HB**	**HB**	**S**

project-originator-zone-level-type-role-number revisio

2853-DTA-XX-XX-DR-A-0101-LOC F01

This document and its design content is copyright ©. It shall be read in conjunction with all oth associated project information including models, specifications, schedules and related consultar documents. Scale as noted on drawings. All dimensions to be checked on site. Immediately repo any discrepancies, errors or omissions on this document to DT Architects. If in doubt ASK.

ISO 9001 QUALITY MANAGEMENT

RIBA Chartered Practice