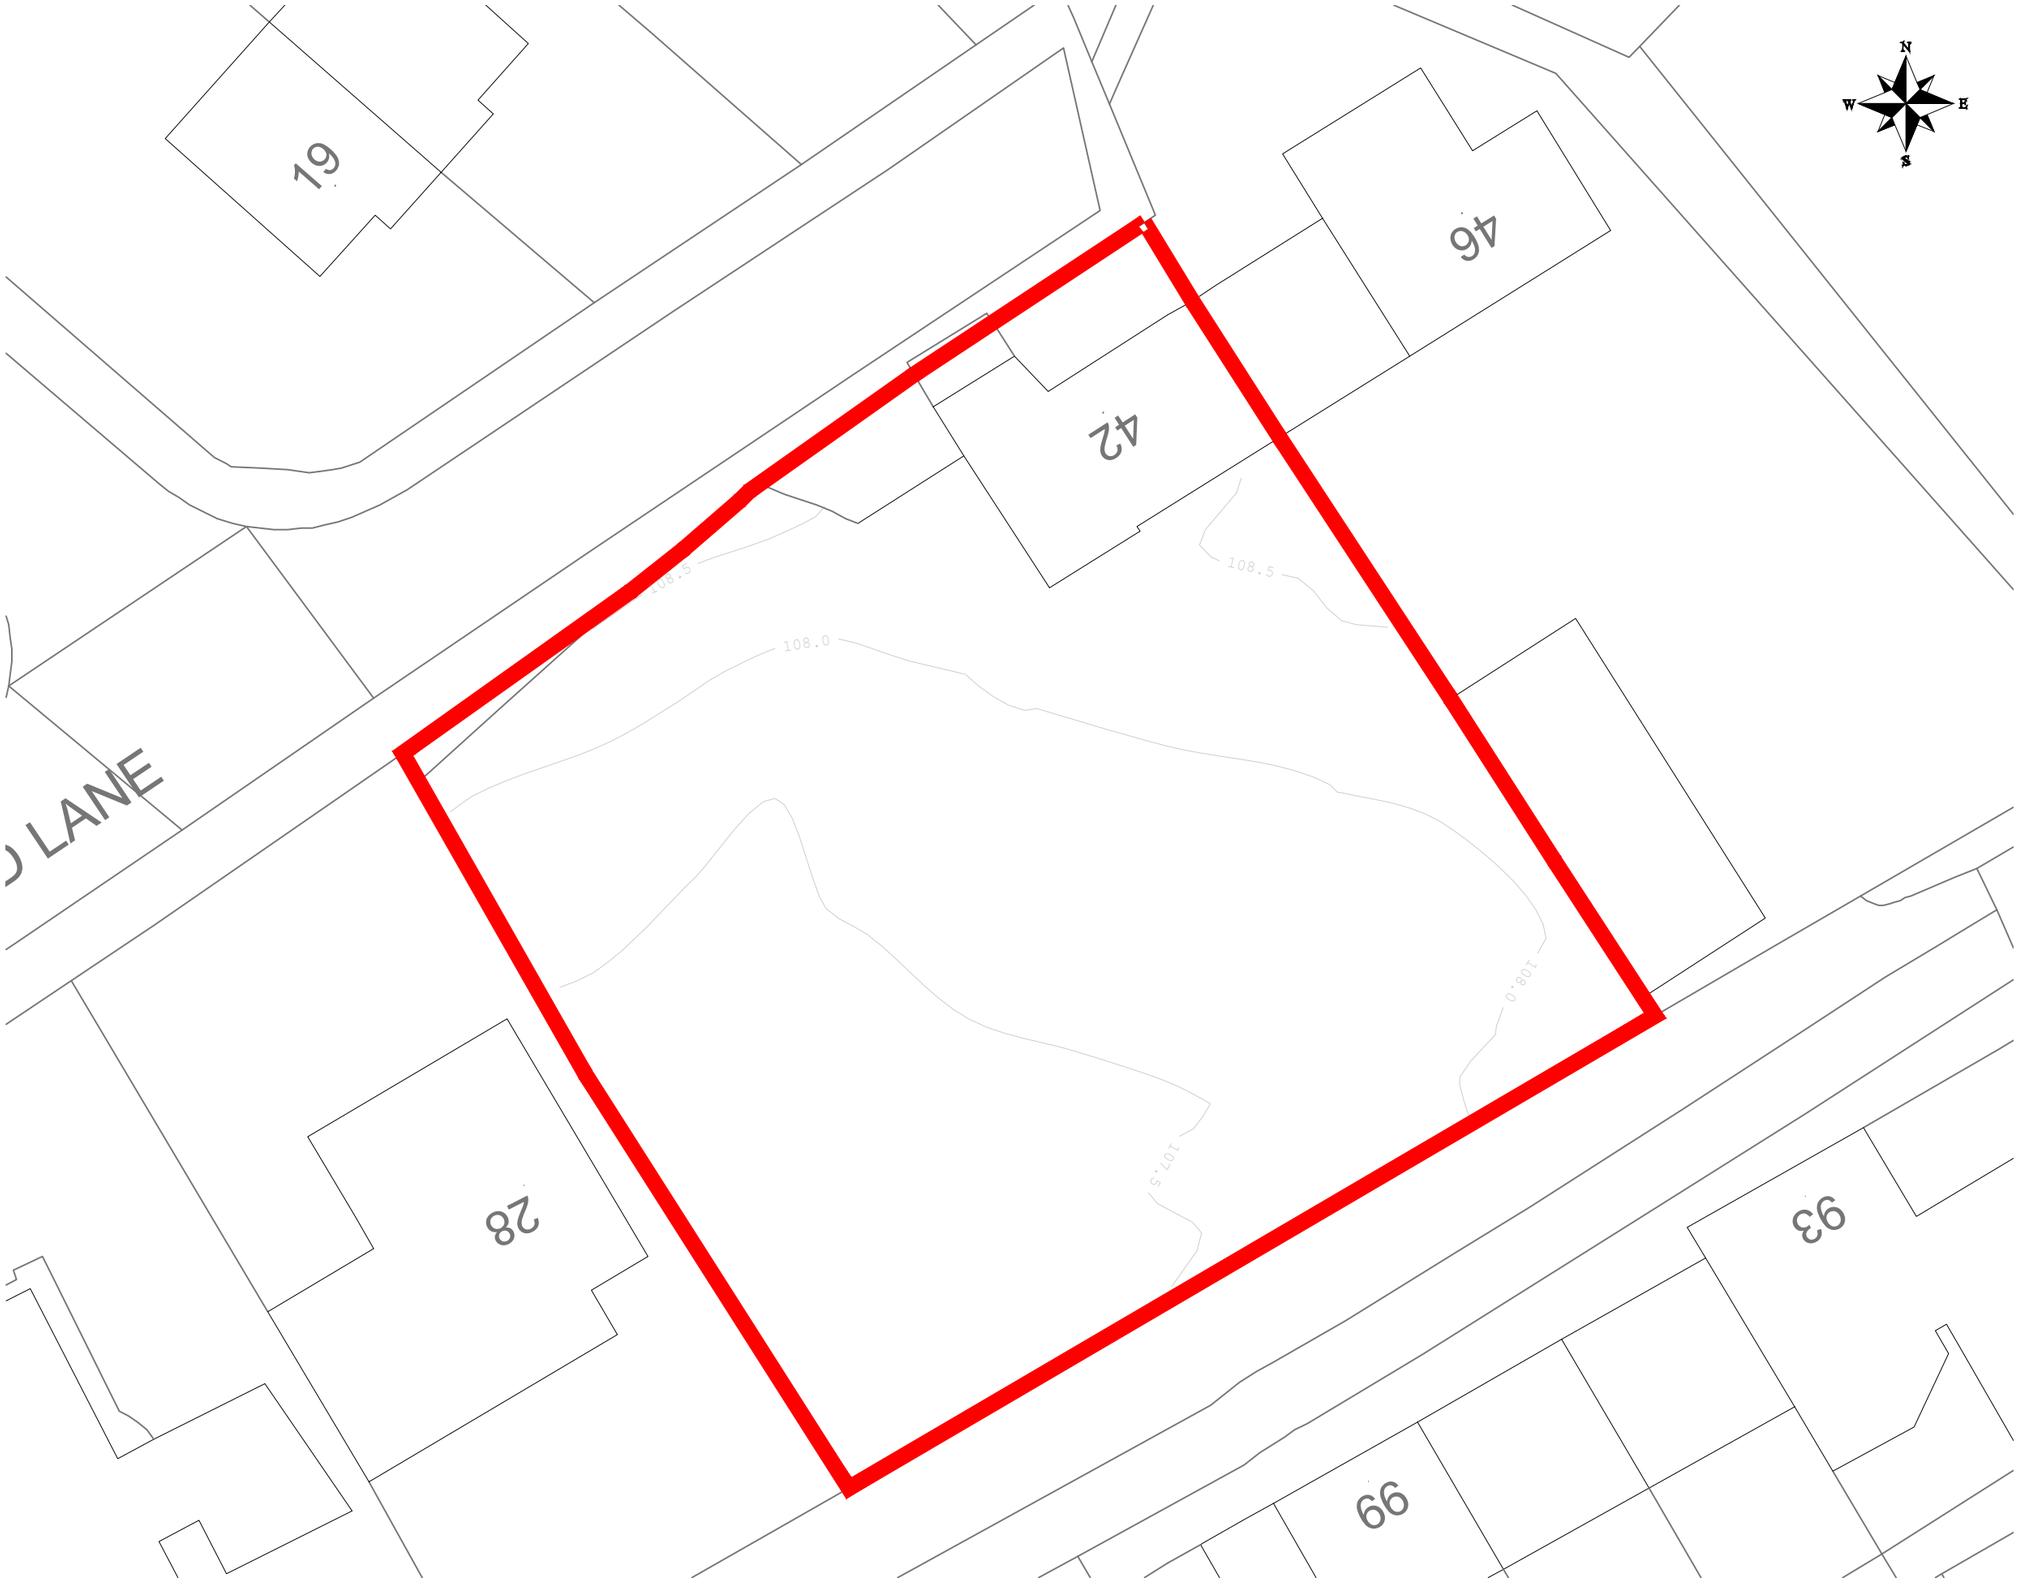

NOTES:
Sketch schemes may be based on plan information of unknown origin and are subject to Topographical survey, Geotechnical survey, Arboricultural and Ecological survey, Planning, Building Regulations, Highways and other Statutory Authorities.

Structural Elements, including, but not limited to, steel beams ,columns, steel and concrete lintels, foundations etc are strictly to structural engineers design and calculation.

Rev	Date	Description	Initial
A	09.06	Trees removed to match current ICM site	

CRL architects

Maple Lodge
Woodhouse Cliff, Leeds
LS6 2HF

Tel: 0113 274 2511
Email:crlarchitects@btconnect.com

Status: Planning

Project:
42 Robin Royd Lane, Mirfield, WF14 0LG

Title:
Existing Block Plan

Scale: 1:200 @ A3
Drawn by: ICM

Client: --
Checked by: DMC

Job No: 3115
Drawing No: 002

Revision: A
Date: APR 25

1:200

4m 0 4m 8m 12m 16m 20m

DO NOT SCALE FROM THIS DRAWING.

THIS DRAWING MUST NOT BE REPRODUCED IN WHOLE OR IN PART WITHOUT PRIOR WRITTEN AUTHORITY.