


Sheet size
A1

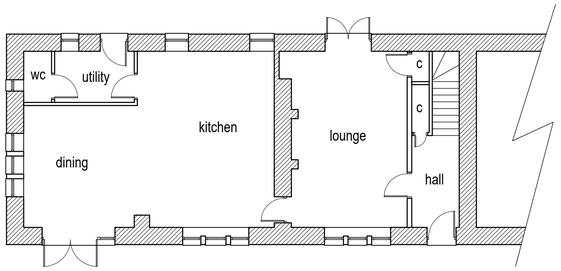

Existing ground floor layout (1:100).

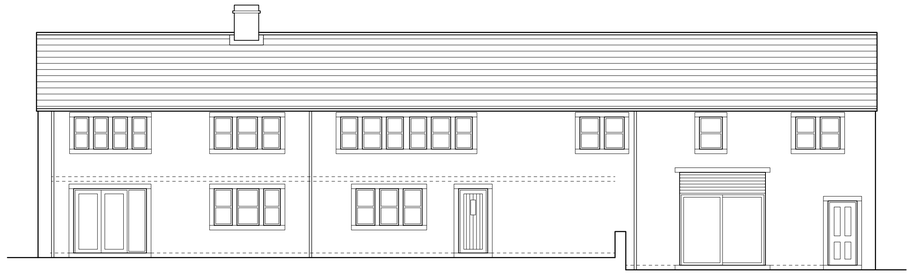

Existing front/west facing elevation (1:100).

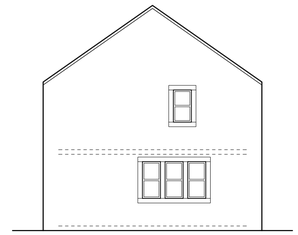


Existing side elevation (1:100).

0m Scale 1:50 4m
0m Scale 1:100 8m
0m Scale 1:200 16m
0m Scale 1:500 40m
0m Scale 1:1250 100m

(When to scale of original plan bar = 8cm)


Notes:
1. Setting out to be the responsibility of contractor.
2. Contractor to pay particular attention to pitch of roof and headroom at stairs.
3. Any discrepancies to be reported to Colne Valley Design.

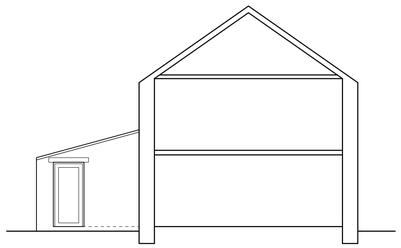


Proposed side/north facing elevation (1:100).




Proposed front/west facing elevation (1:100).

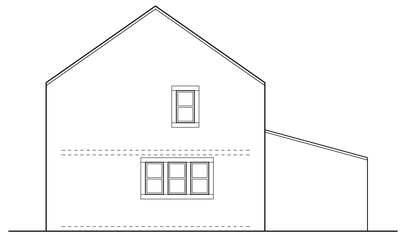


Proposed side/south facing elevation (1:100).

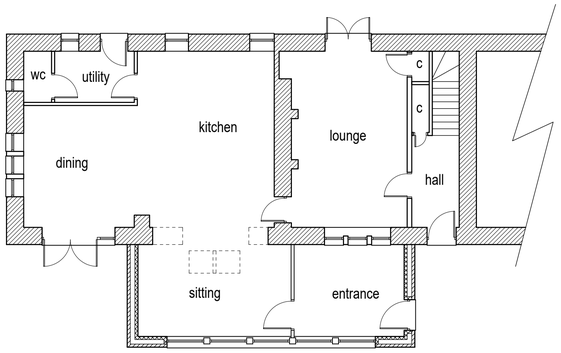

Proposed ground floor layout (1:100).

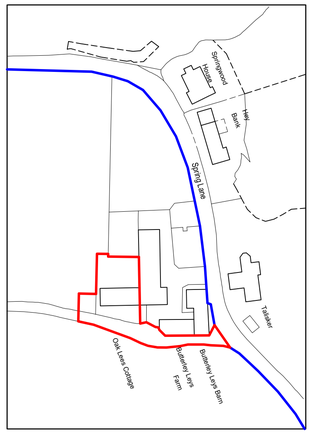

Location plan (1:1250)

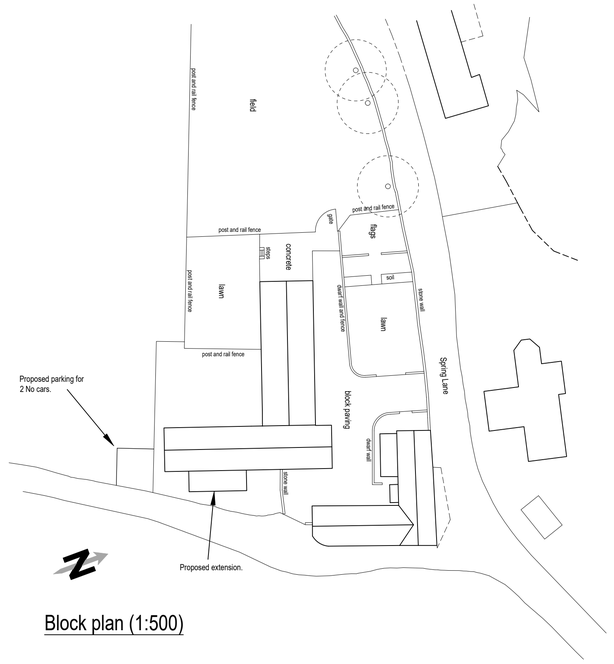

Block plan (1:500)

Colne Valley Design
8 Meadow Lane
Slaithwaite
Huddersfield HD7 5EX

Tel: 01484 842097
Mobile: 07867 803312
E-mail: mitchell@sbhomes.co.uk

Proprietor: S.A. Mitchell (ACIOB)

Project
Proposed extension.

For
LRP Partnership.

Address
Oak Leas Cottage
Spring Lane
New Mill
HD9 7EH.

Title
Planning Drawing.

Job No.	Drawing number	Date
23 J 07.	01.	July 2025.