


Revision 3 - 6.8.25



-  • 1m wide passage access to rear for bin
-  • 2m wide Footway
-  Garage interior now 6m x 3m

MARK STREET

2m wide Footway

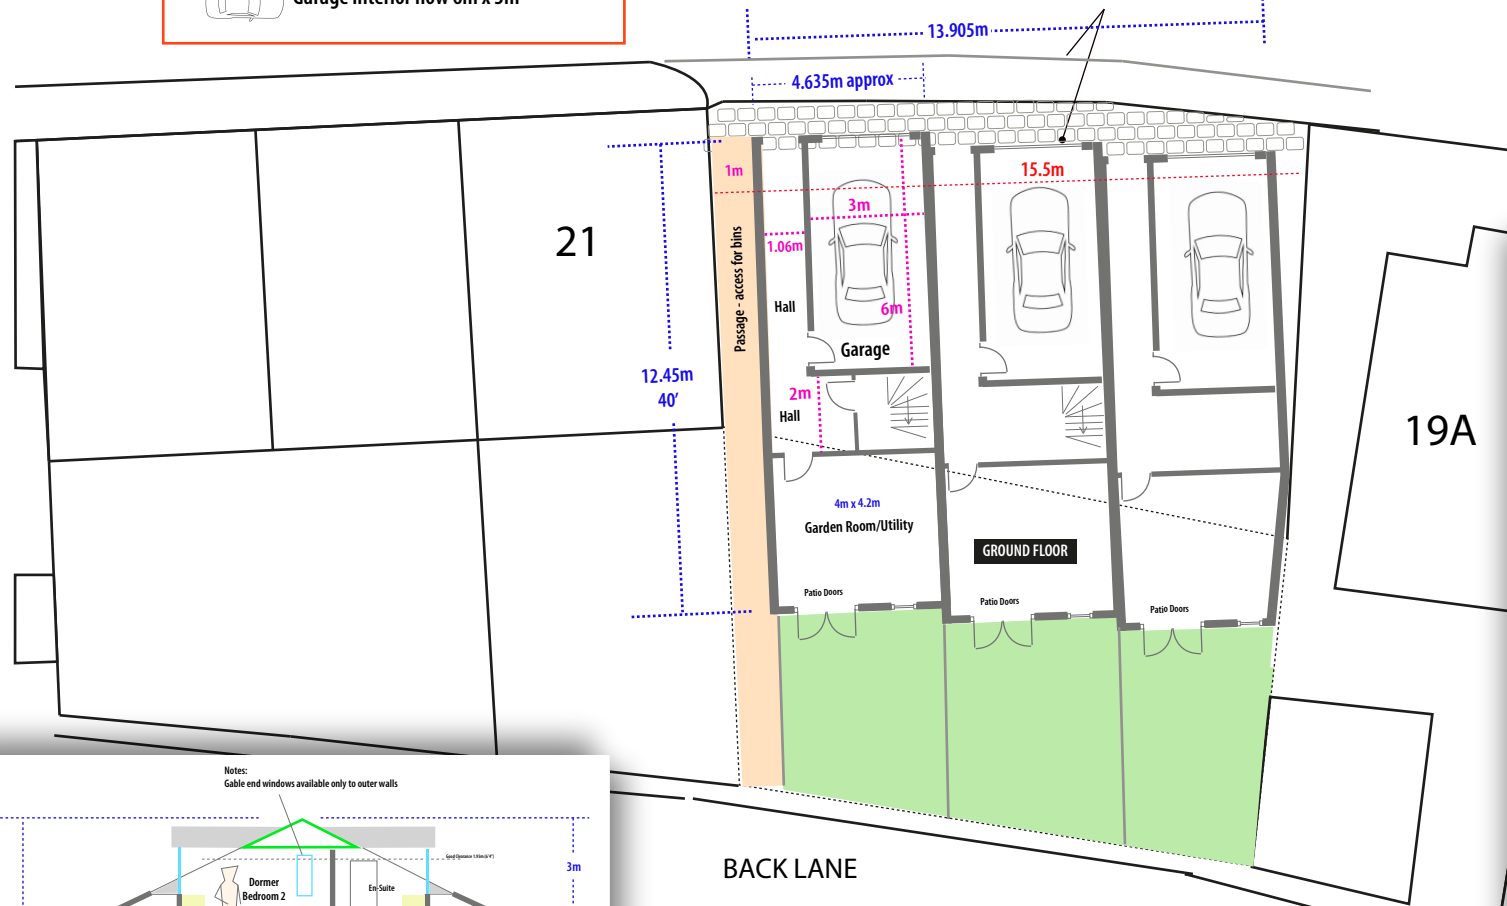


OPTION ground floor WC

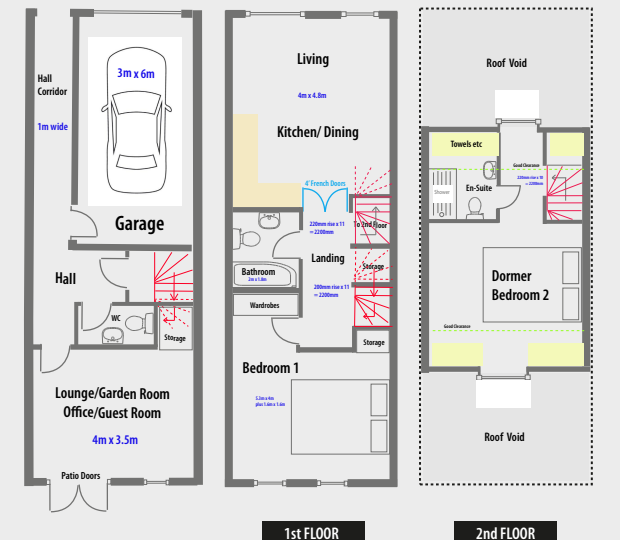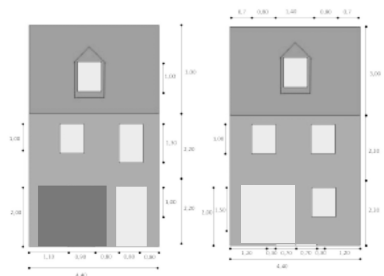

Notes:
2 outer houses could have small vertical windows for light into Hallway/garage

Notes:
Gable end windows available only to outer walls

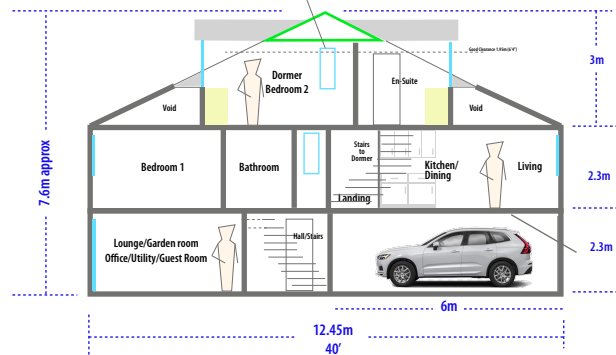

SCALE 1:200