



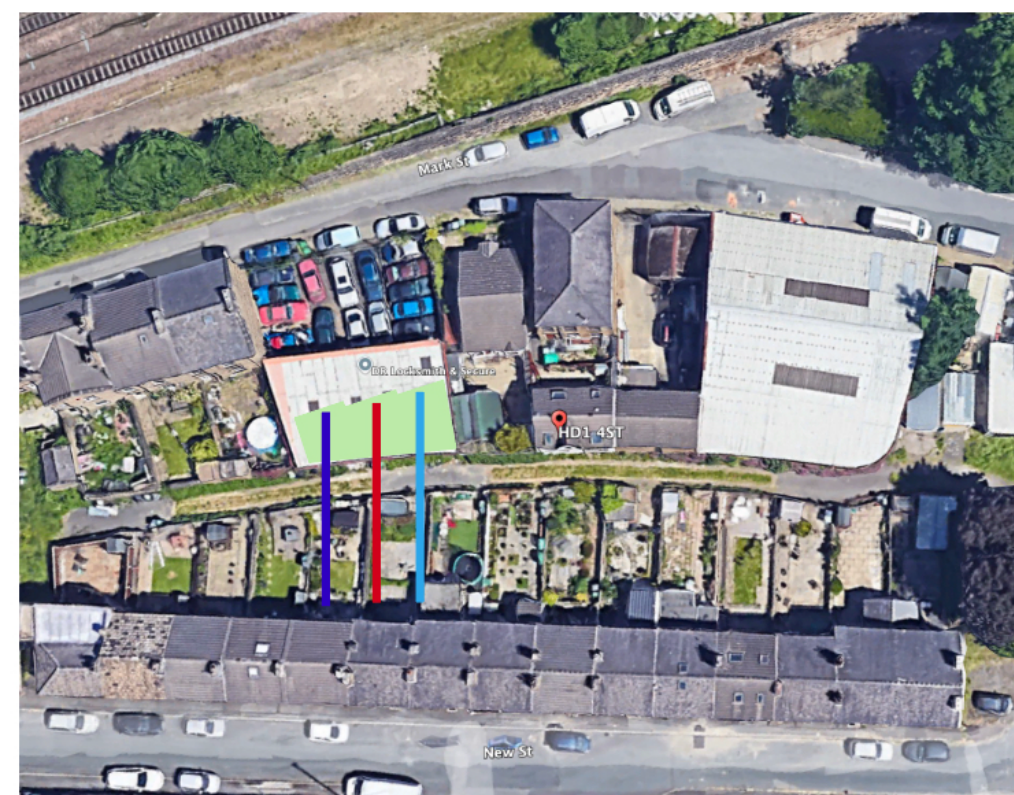

SCALE 1:200

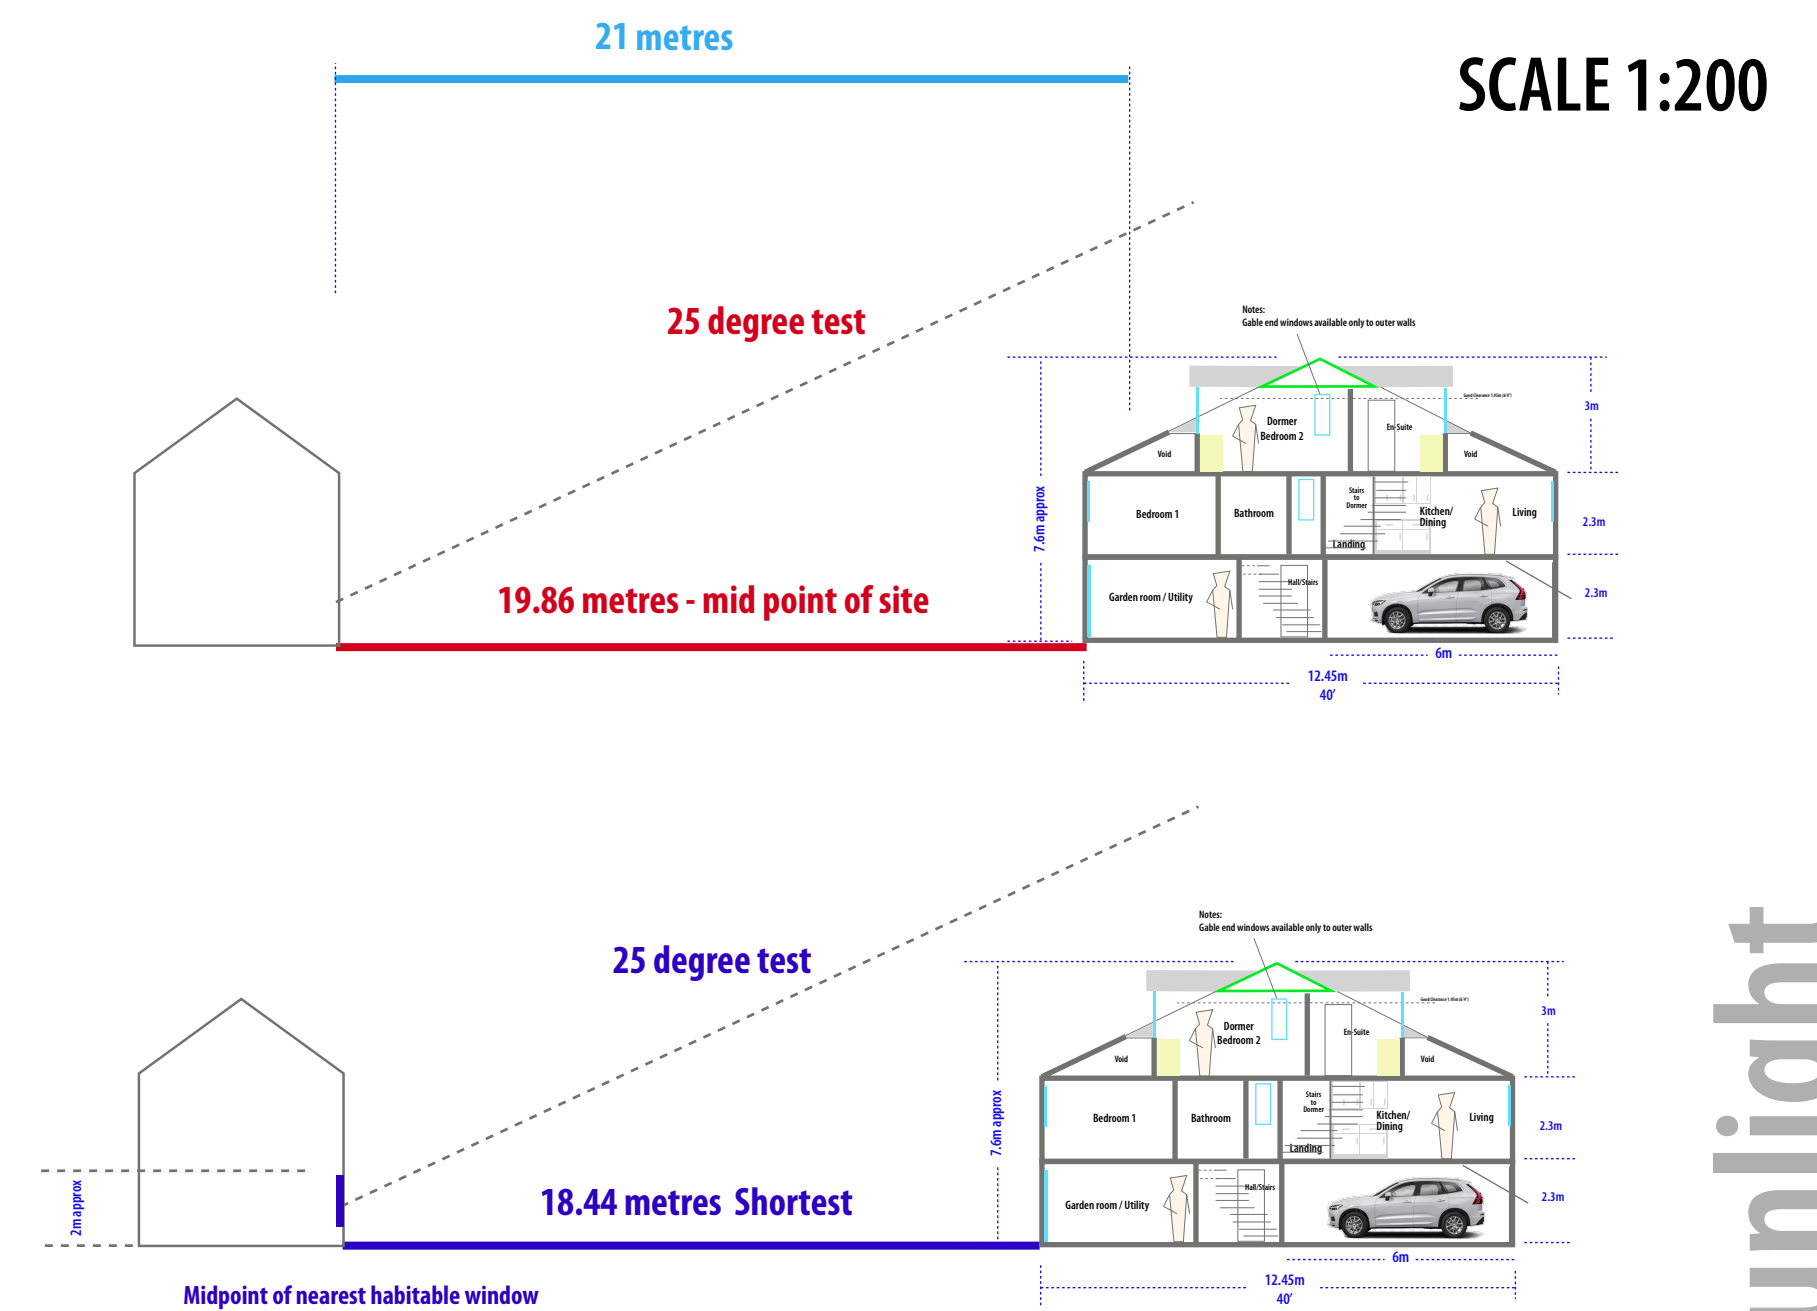


Daylight & Sunlight tests

15 degree test
45 degree test
21m test

Dated 5.8.25 - iss 2

Proposed erection of 3 terraced houses
Grandstand Garage, Mark Street, Paddock HD1 4ST

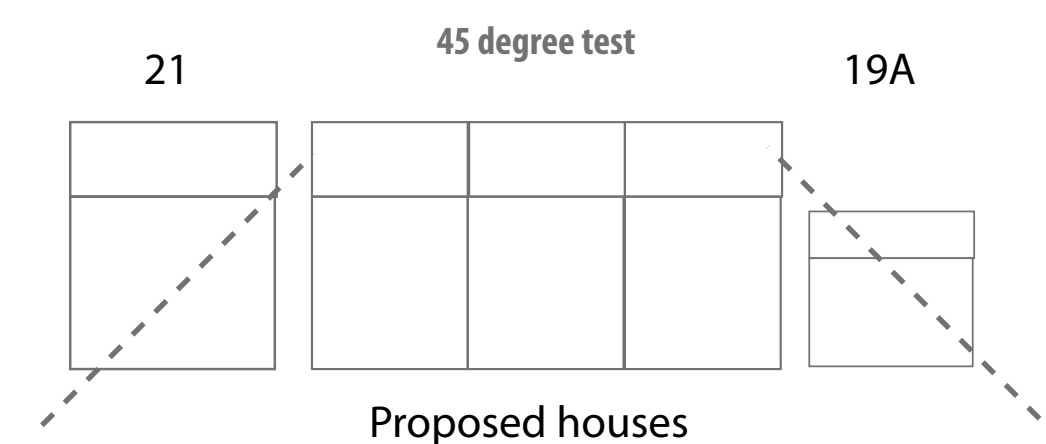

Privacy, daylight & sunlight