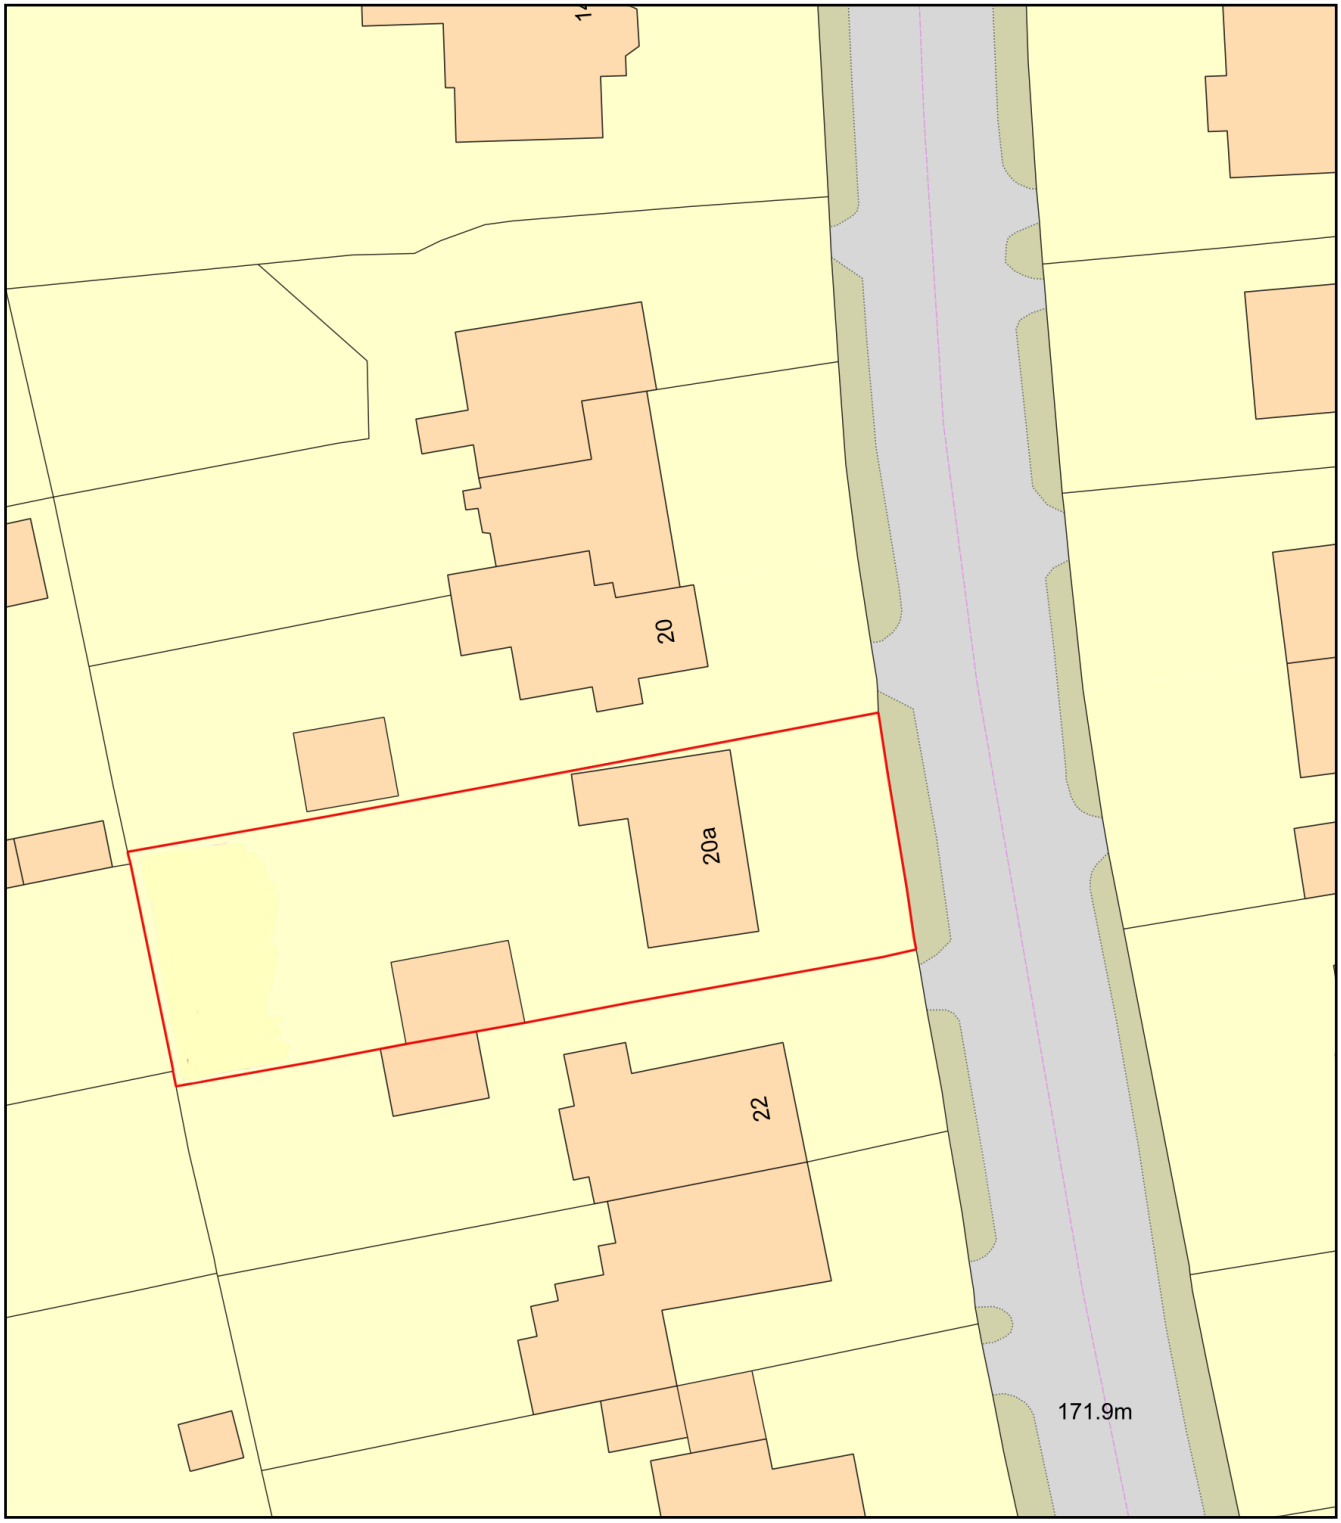

0 20
Metres

N

ReQuestaPlan

Plan Produced for: Muhammad Ishaq

Date Produced: 10 Aug 2025

Plan Reference Number: TQRQM25222190211390

Scale: 1:500 @ A4

© Crown copyright and database rights 2025 OS 100042766