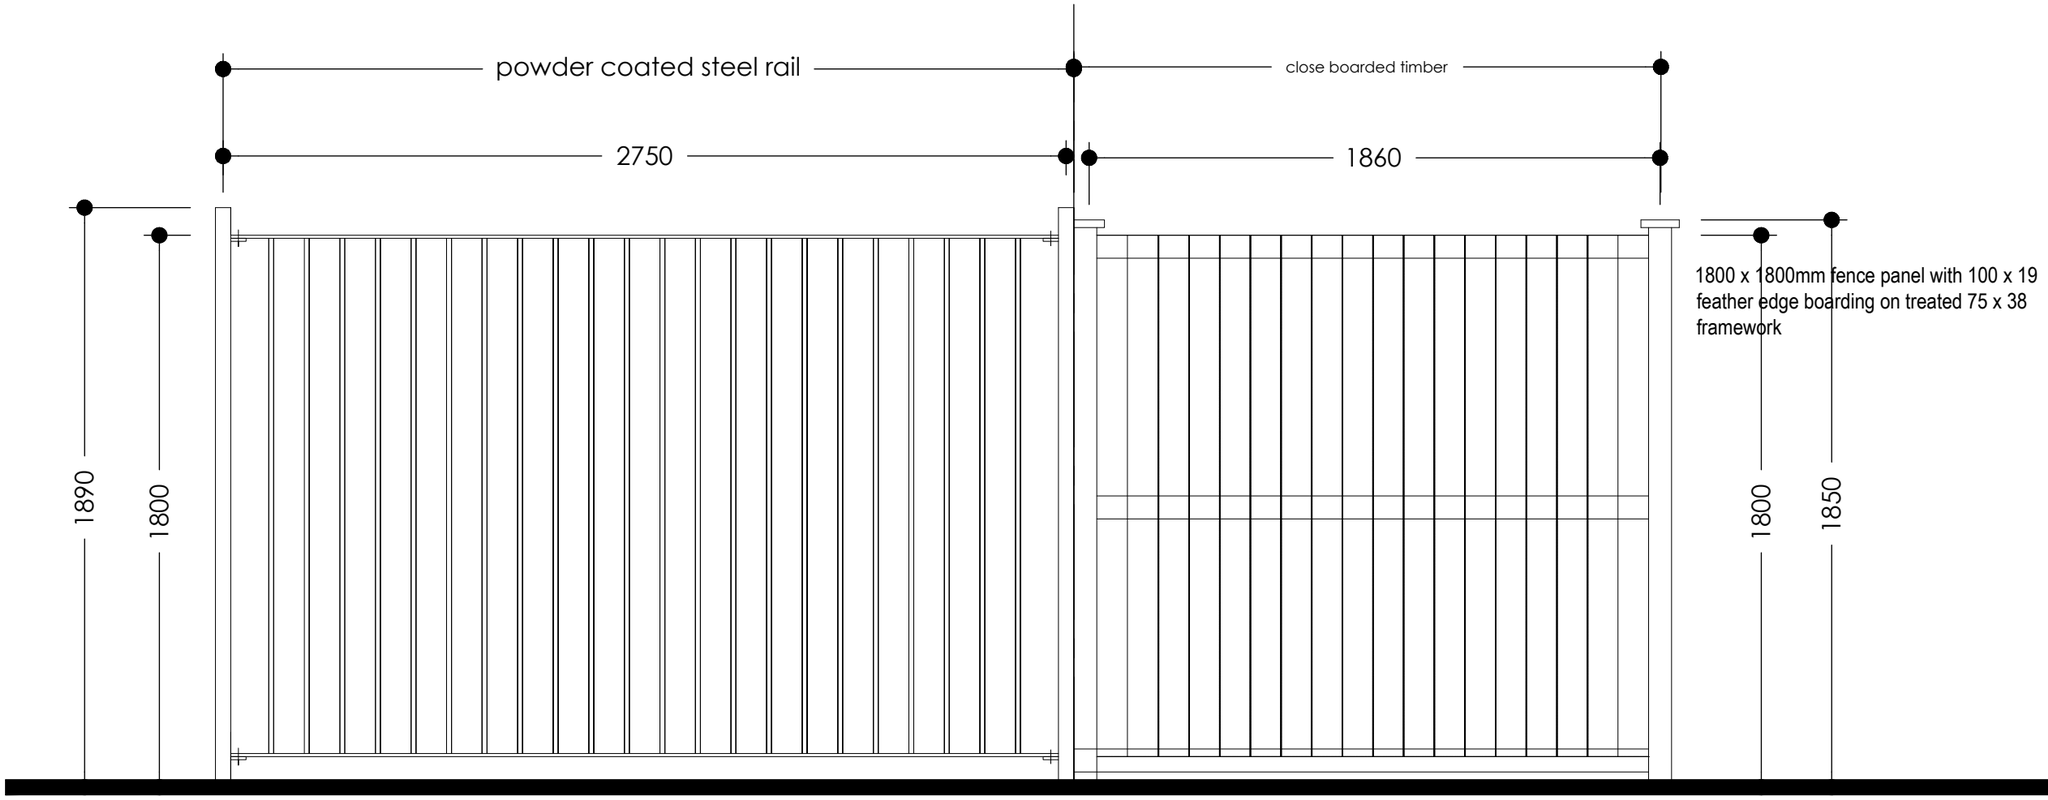


proposed fence panels to be 16mm powder coated steel (black) fixed to 75x75mm powder coated steel posts @ 2.7m nominal centres

COMMUNAL AREA | REAR OF PLOT 4

1:20

0 1 2 m

WORK IN PROGRESS

Rev:	Date:	Description:	By:	Auth:
P01	July 25	DISCHARGE OF PLANNING CONDITIONS	MC	MW

Farrar Bamforth Architecture

A: Bates Mill
Colne Road
Huddersfield
HD1 3AG
T: 01484 424 008
E: design@farrarbamforth.co.uk
W: www.farrarbamforth.co.uk

Client:
MR A HUSSEIN

Project Name:
RESIDENTIAL CONVERSION

Project Address:
ACRE HOUSE, ACRE STREET, LINDLEY, HUDDERSFIELD

Reference:

Project	Originator	Functional	Spatial	Form	Discipline	Number
25D01-	FBA -	ZZ -	XX -	DR -	A -	0704

Title:
PROPOSED SOUTHERN BOUNDARY

Status:

Code	Description
S0	WORK IN PROGRESS

Revision: P01

Created By:	Authorised By:	Date:	Scale at A3:
MC	MW	July 25	1:20

This document is © Farrar Bamforth Architecture. Drawing measurements shall not be obtained by scaling. Verify all dimensions prior to construction or product manufacture, if in doubt, contact the document author. Immediately report any discrepencies on this document to Farrar Bamforth Architecture. This document is to be read in conjunction with associated models, specifications and related consultants / supplier documents.