








Notes

General

- Door and frame to be knot blocked with suitable primer & finished with gloss finish - colour TBH
- Refer to plans / door schedule /door ironmongery schedule for location of door, door references

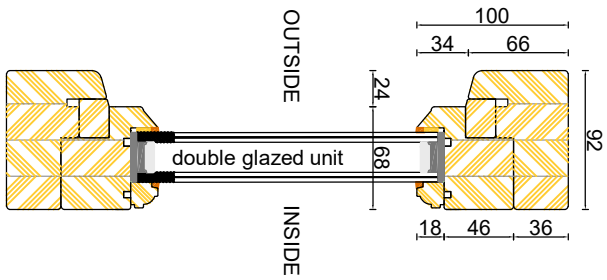

D001
DA001
DA002
DA003

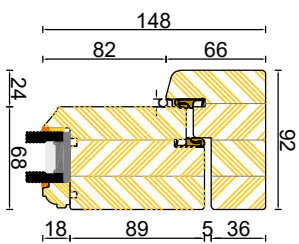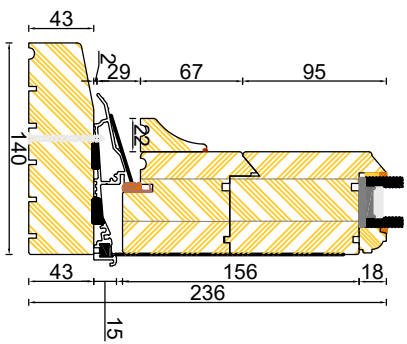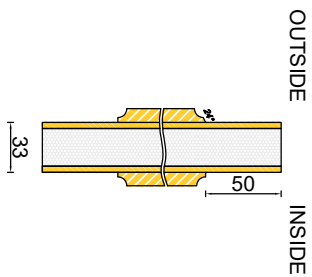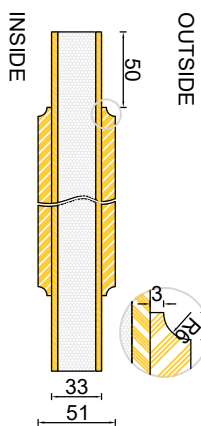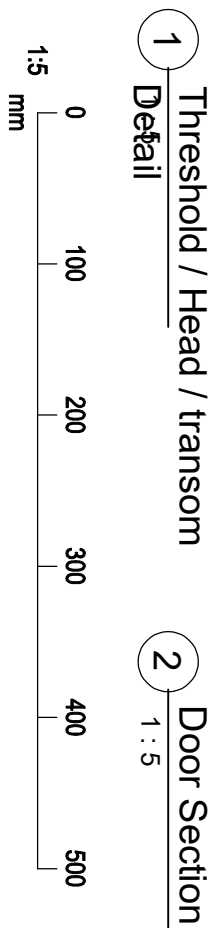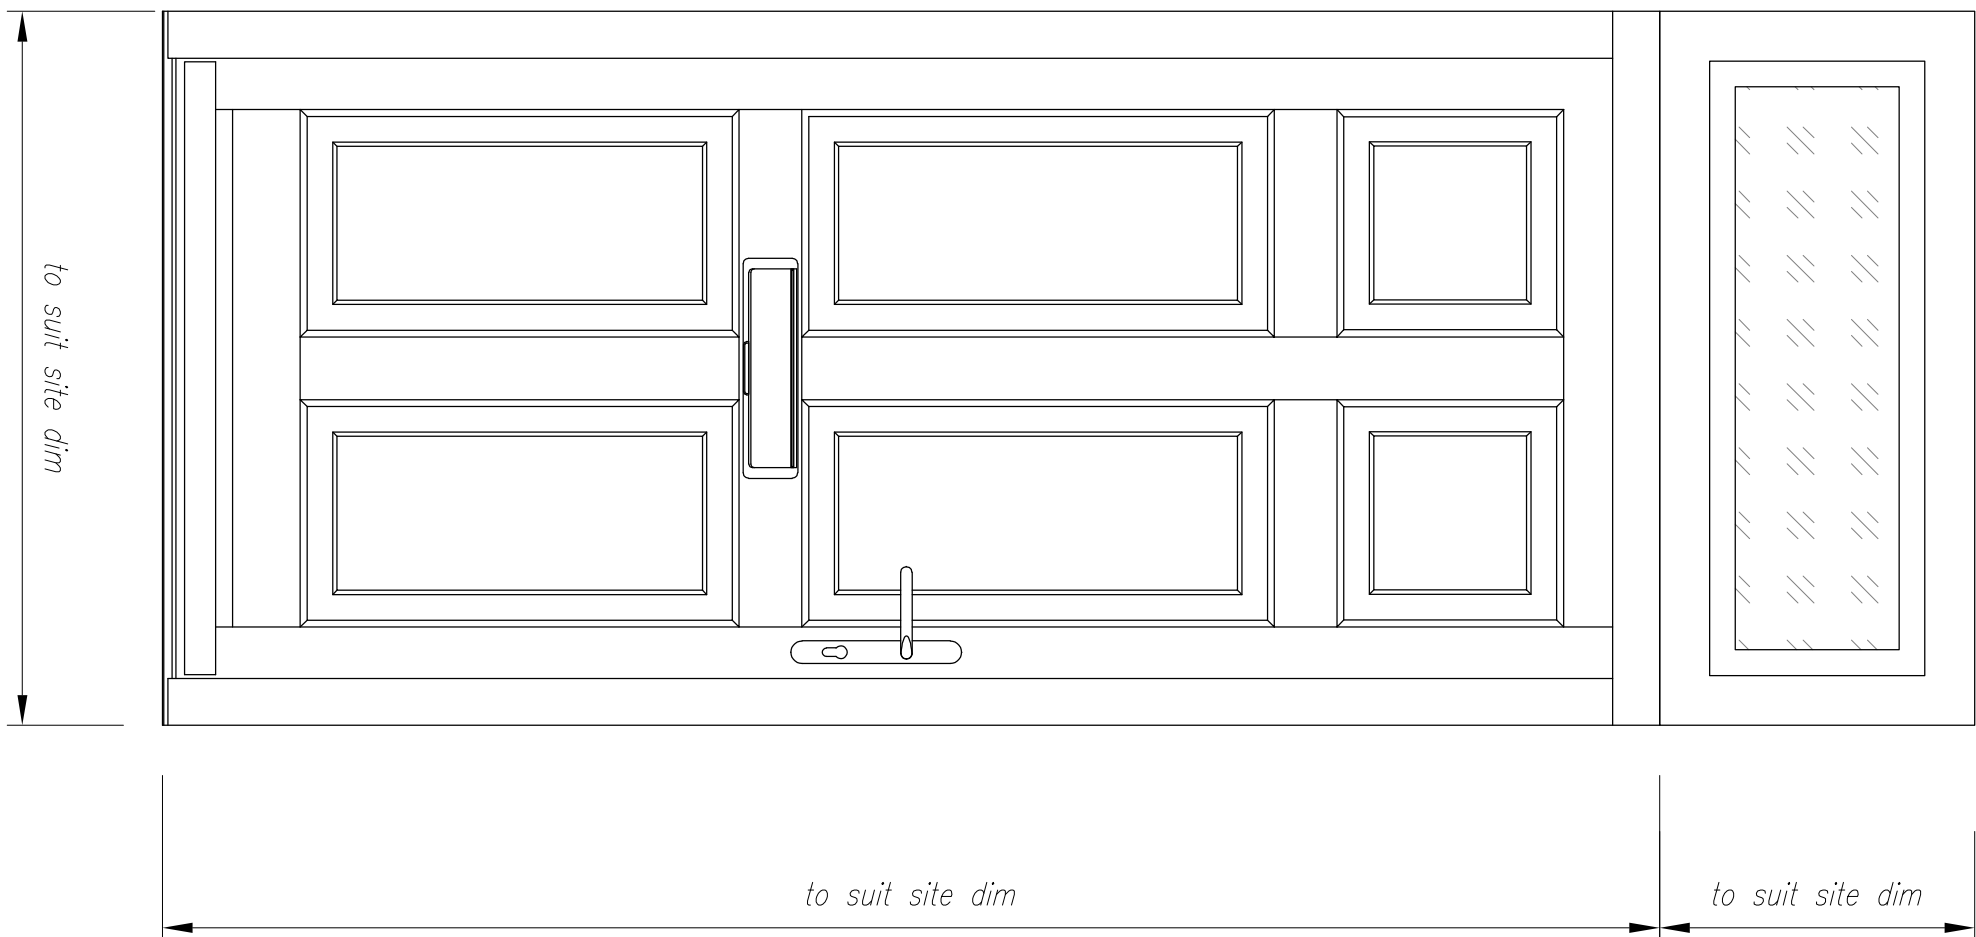

WORK IN PROGRESS

Rev:	Date:	Discipline:	By:	At:
<div><div><div><div><div></div><div>Farrar</div></div><div><div>Bamforth</div><div>Architecture</div></div></div><div><div><div><div>A. Bates Mill</div><div>Cornie Road</div><div>Huddersfield</div><div>HD1 3AG</div><div>T: 01484 424 008</div><div>E: design@farrarbam.co.uk</div><div>W: www.farrarbam.co.uk</div></div></div></div></div></div>				
Client: MRA A. HUSSAN				
Project Name: CONVERSION OF LISTED BUILDING TO RESIDENTIAL				
Project Address: ACRE HOUSE, ACRE STREET, LINDLEY, HUDDERSFIELD				
Reference:				
Project	Original	Functional	Spacial	Form
25-D01 - FBA - ZZ - XX - DR - A - 3207				
Title:	ENTRANCE DOOR DETAIL			
Status:				
Code	Description	Revision:		
S0	WORK IN PROGRESS	Code	P01	
Created By:	Authorised By:	Date:	Scale at A3:	
MC	MMW	May/25	as shown	
<p>This document is © Farrar Bamforth Architects. Drawing measurements shall not be obtained by scaling. Verify all dimensions prior to construction or product manufacture. If in doubt, contact the document author. Intentionally report any discrepancies on this document to Farrar Bamforth Architects. This document is to be used in conjunction with associated models, specifications and related documents / register documents</p>				