

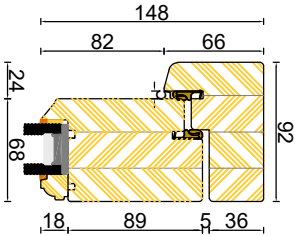


Door ref


D002
D003

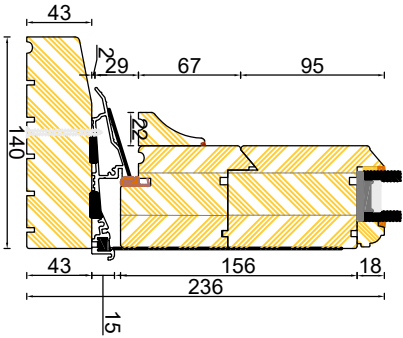

1 Threshold / Head Detail
1 : 5

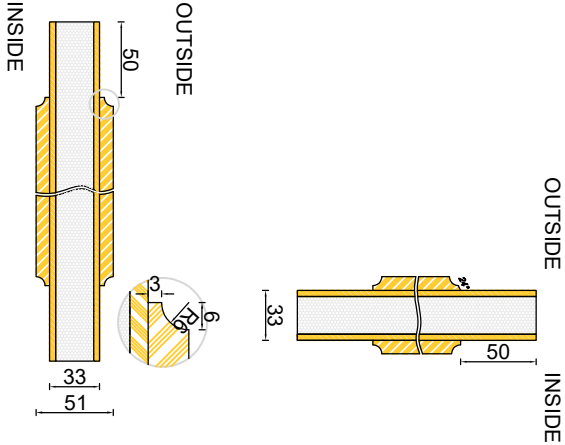

2 Door Section
1 : 5

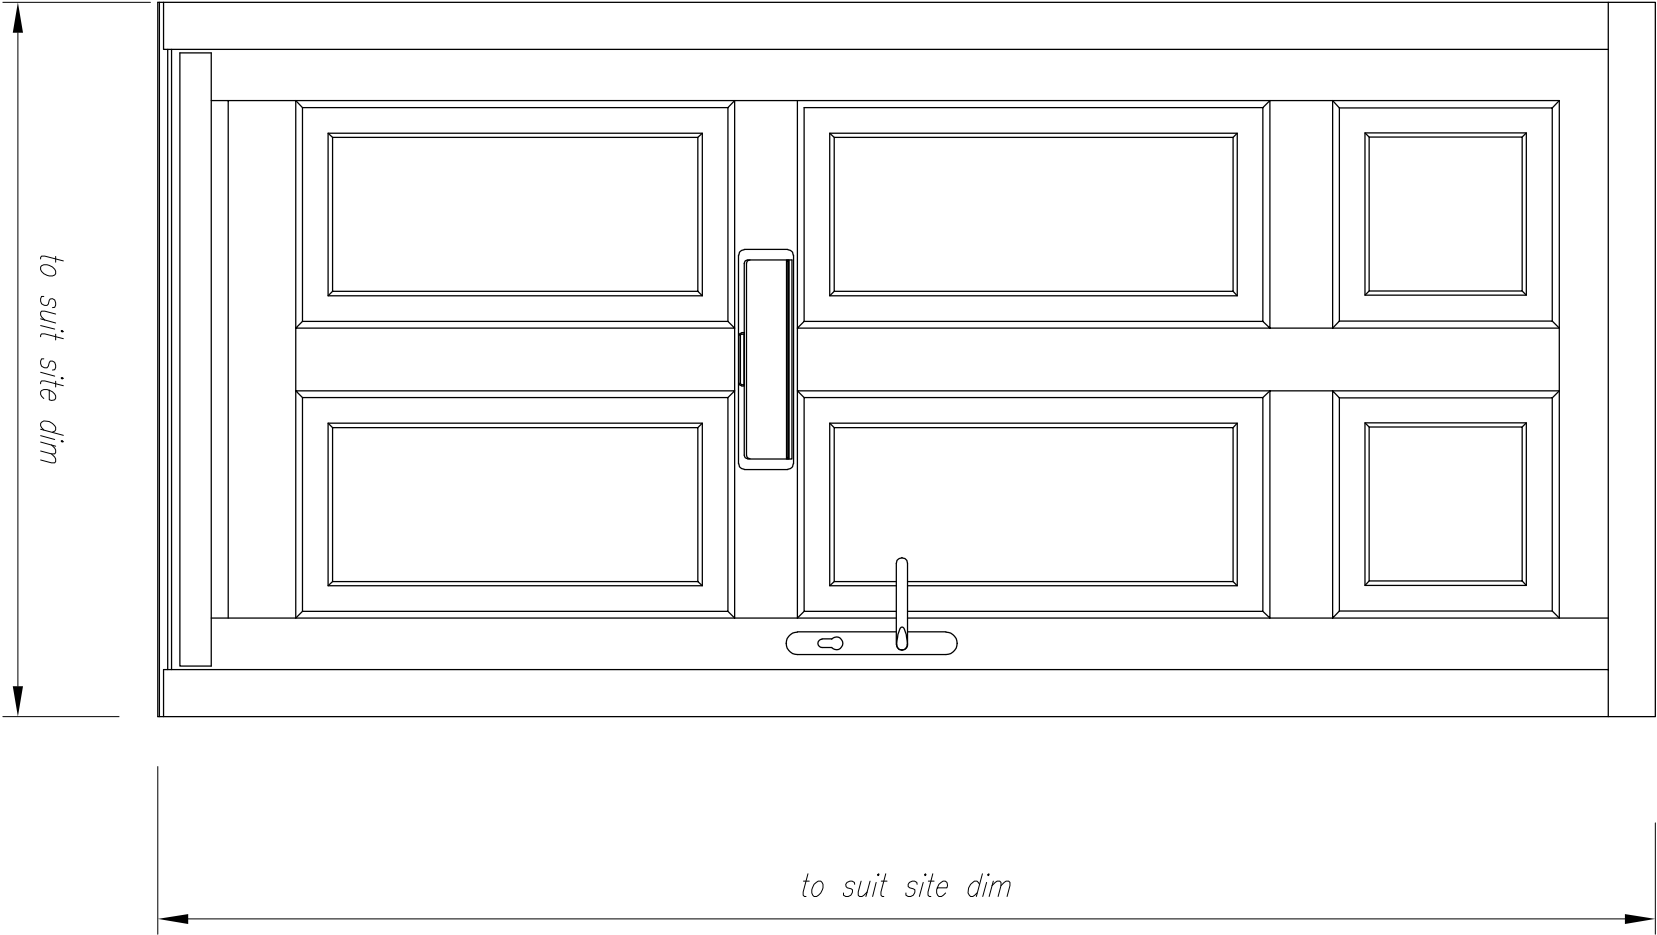

3 Door Elevation
1 : 10

Notes

General

- Door and frame to be knot blocked with suitable primer & finished with gloss finish - colour TBH
- Refer to plans / door schedule /door ironmongery schedule for location of door, door references

WORK IN PROGRESS

Rev:	Date:	Description:	By:	Auth:
<div><div><div><div></div><div></div><div></div></div><div><div>Farrar</div><div>Bamforth</div><div>Architecture</div></div></div><div><div>A. Bates Mill</div><div>Cotne Road</div><div>Huddersfield</div><div>HD1 3AG</div><div>T: 01484 420 008</div><div>E: design@farrarbam.co.uk</div><div>W: www.farrarbam.co.uk</div></div></div>				
Client: MR A. HUSSAIN				
Project Name: CONVERSION OF LISTED BUILDING TO RESIDENTIAL				
Project Address: ACRE HOUSE, ACRE STREET, LINDLEY, HUDDERSFIELD				
Reference: Project: Originator: Functional: Spatial: Form: Discipline: Number: 25-D01 - FBA - ZZ - XX - DR - A - 3206				
Title: ENTRANCE DOOR DETAIL				
Status:	Code	Description	Revision:	Code
S0	WORK	IN PROGRESS	P01	
Created By:	Authorised By:	Date:	Scale at A3:	
MC	MMV	May 25	as shown	
This document is © Farrar Bamforth Architecture. Drawing measurements shall not be obtained by scaling. Verify all dimensions prior to construction or product manufacture. If in doubt, contact the document author. Immediately report any discrepancies on this document to Farrar Bamforth Architecture. This document is to be read in conjunction with associated models, specifications and related consultation / supplier documents.				