
This drawing & design is the copyright of Munshi+Partners and may not be reproduced in any way without prior written consent.


Any discrepancies on this drawing between drawings area to be reported to this office.

Unless specifically specified these drawings are not to be used for construction purposes or placing of any orders.

Do not scale from this drawing.

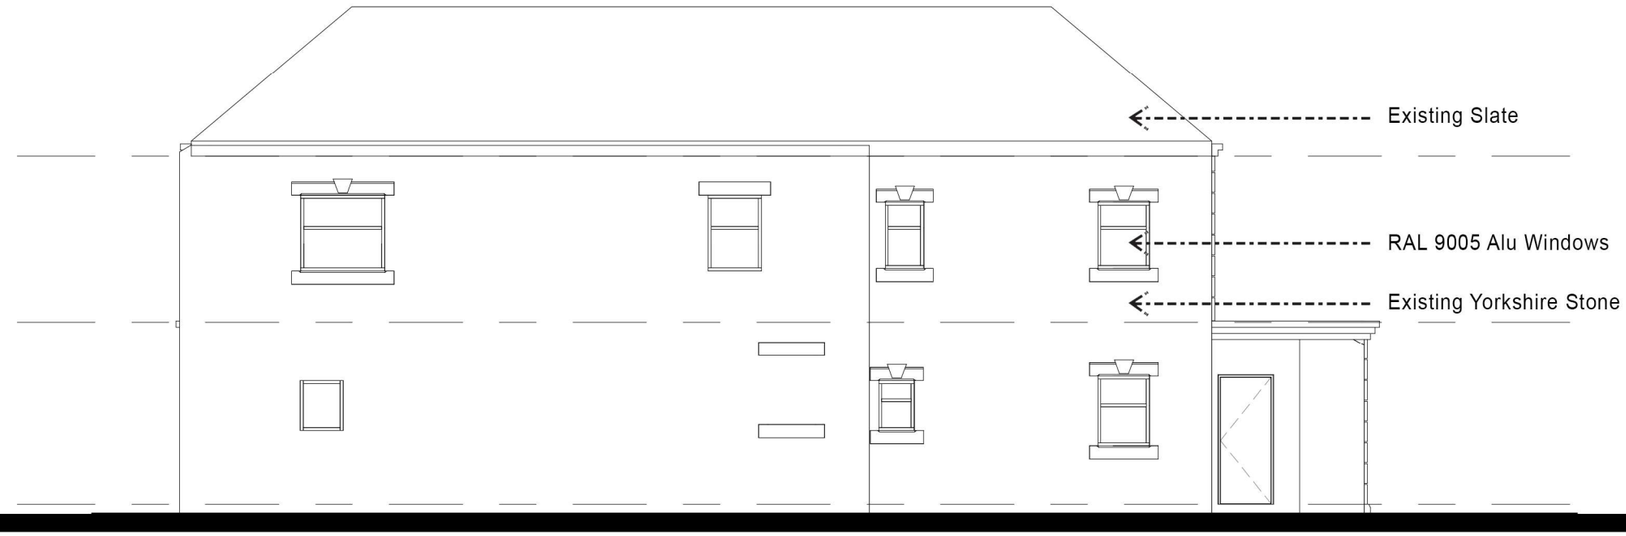

1 Rear - Proposed
1 : 100

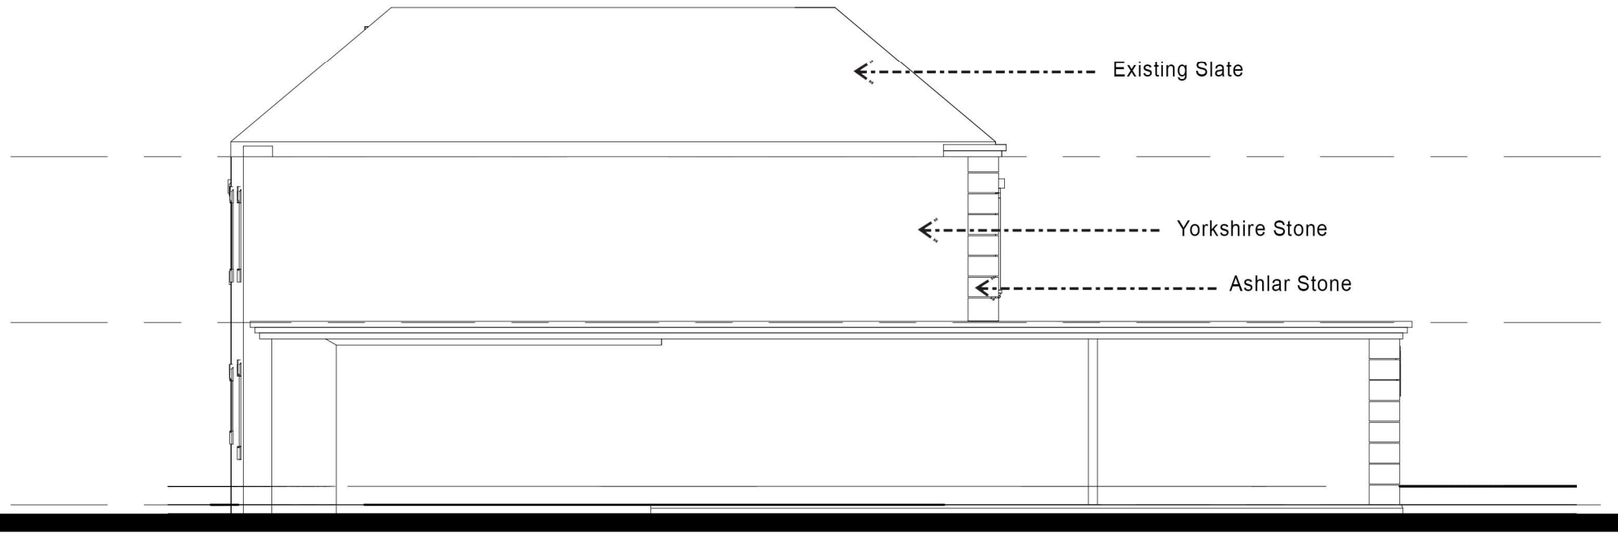

2 Left Side - Proposed
1 : 100

1 0 1 2 3 4 5
SCALE m
1: 100

Status
- ☐ FEASIBILITY
- ■ PLANNING APPROVAL
- BUILDING REGULATIONS
- ☐ TENDER
- ☐ CONSTRUCTION

Project: 39 Beckett Rd, WF13 2DD

Client: Mr T

Drawing title: Proposed Rear & Side Elevation

Project No	Drawing No	Rev No	Scale	Date
MAPXXX	010		1 : 100	04.25

☐ Dubai ☐ Cheshire ■ Preston ☐ London

MUNSHI+ PARTNERS
ARCHITECTURE & PROPERTIES
No 3 Caxton Road, Fulwood. Preston. PR2 9ZZ.
Tel- 01772 342570
Email- info@munshiandpartners.com