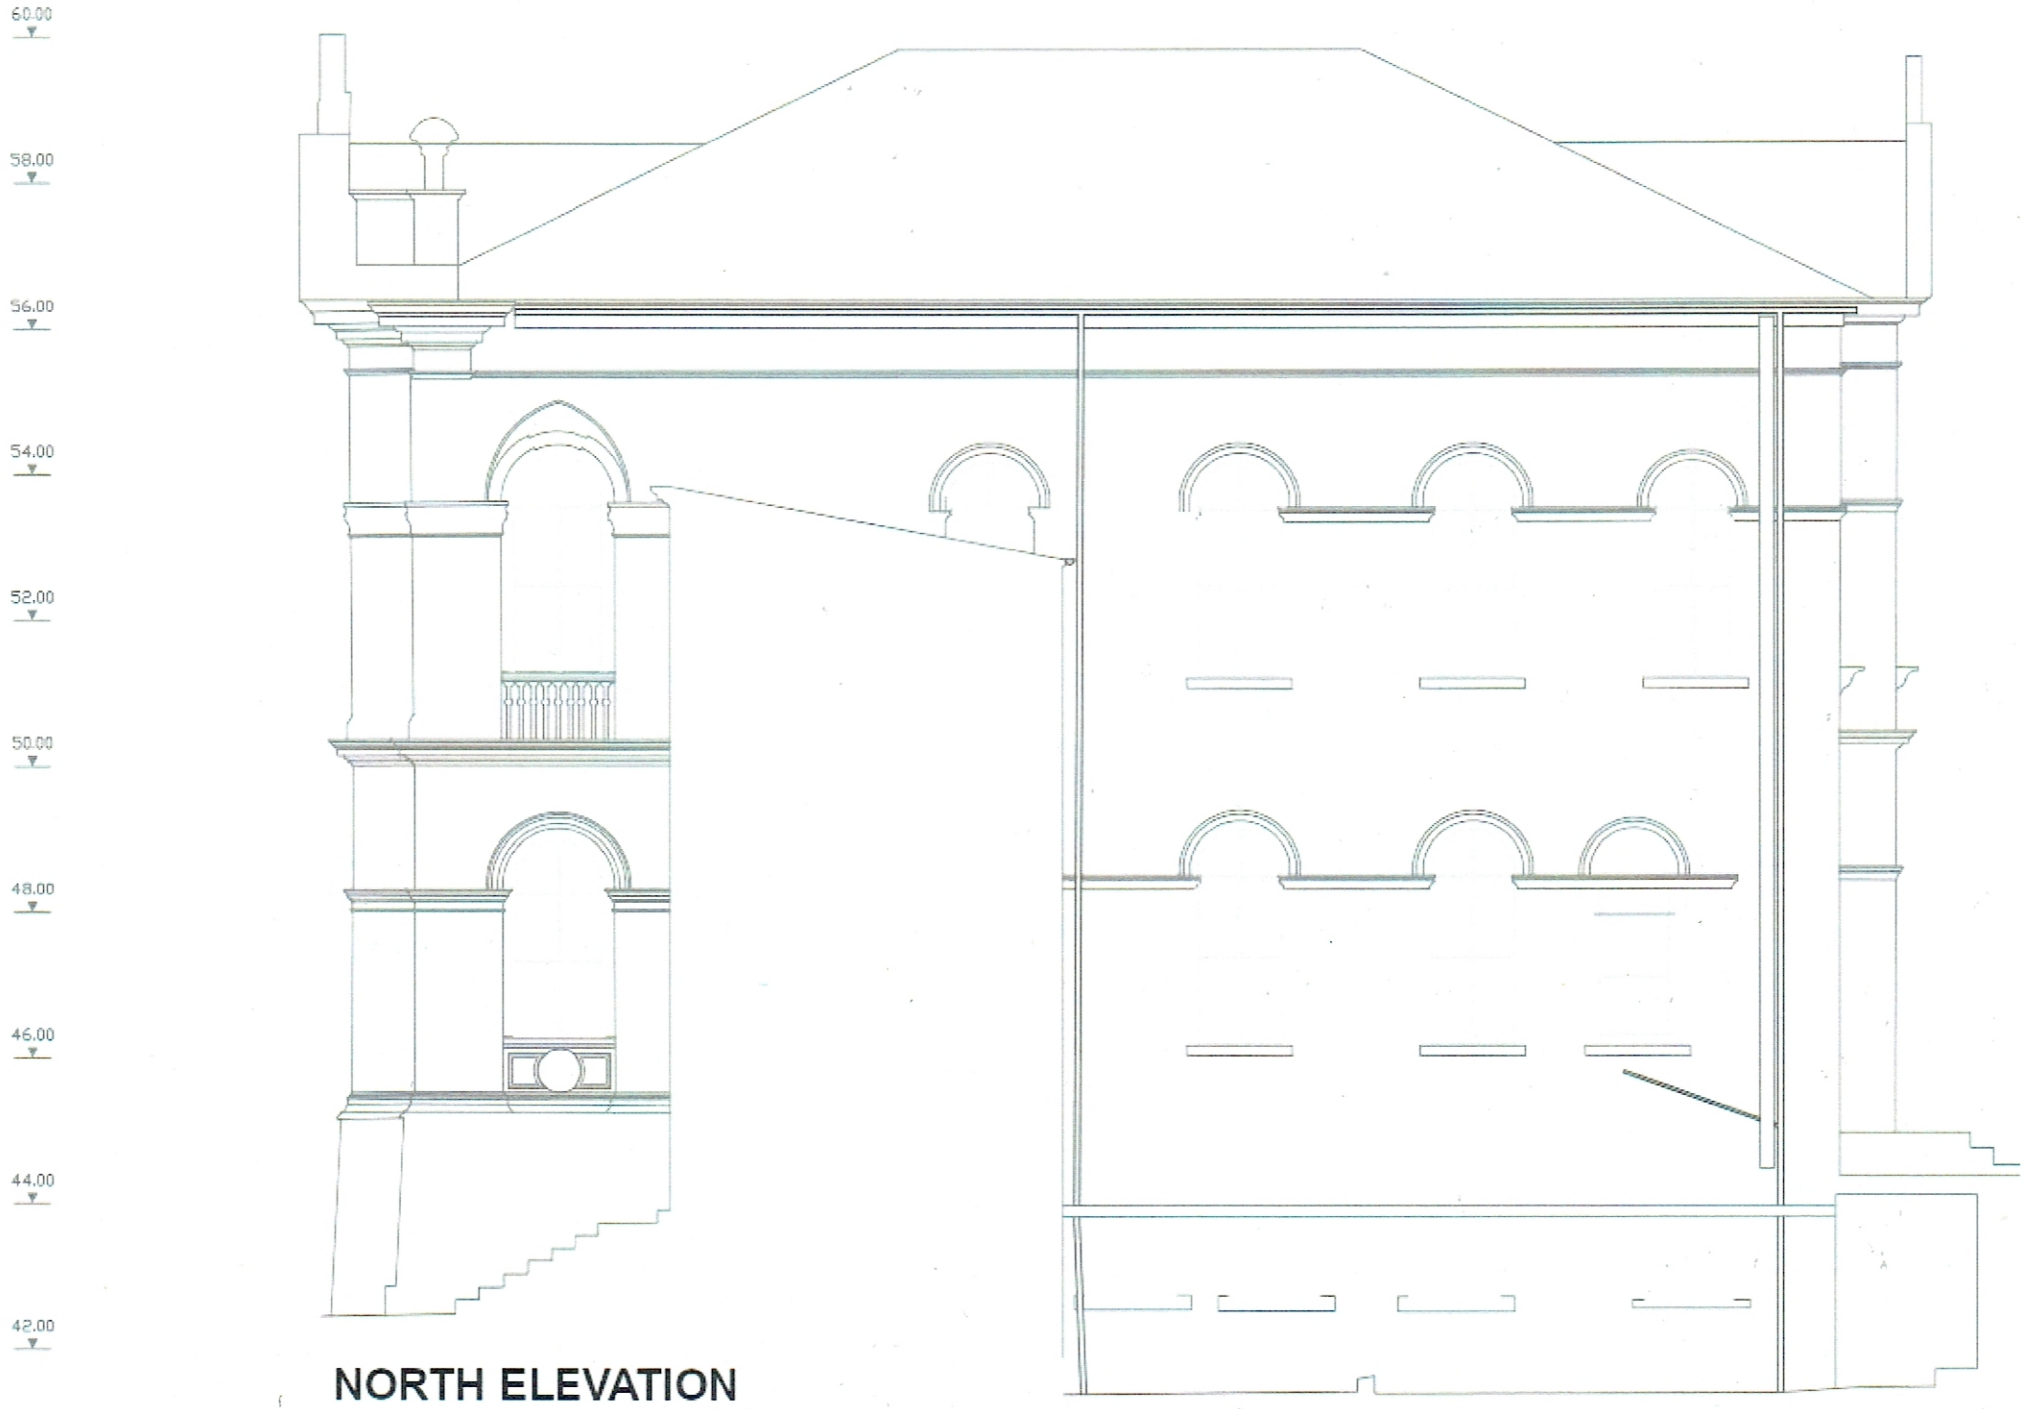

NORTH ELEVATION