## EAST ELEVATION

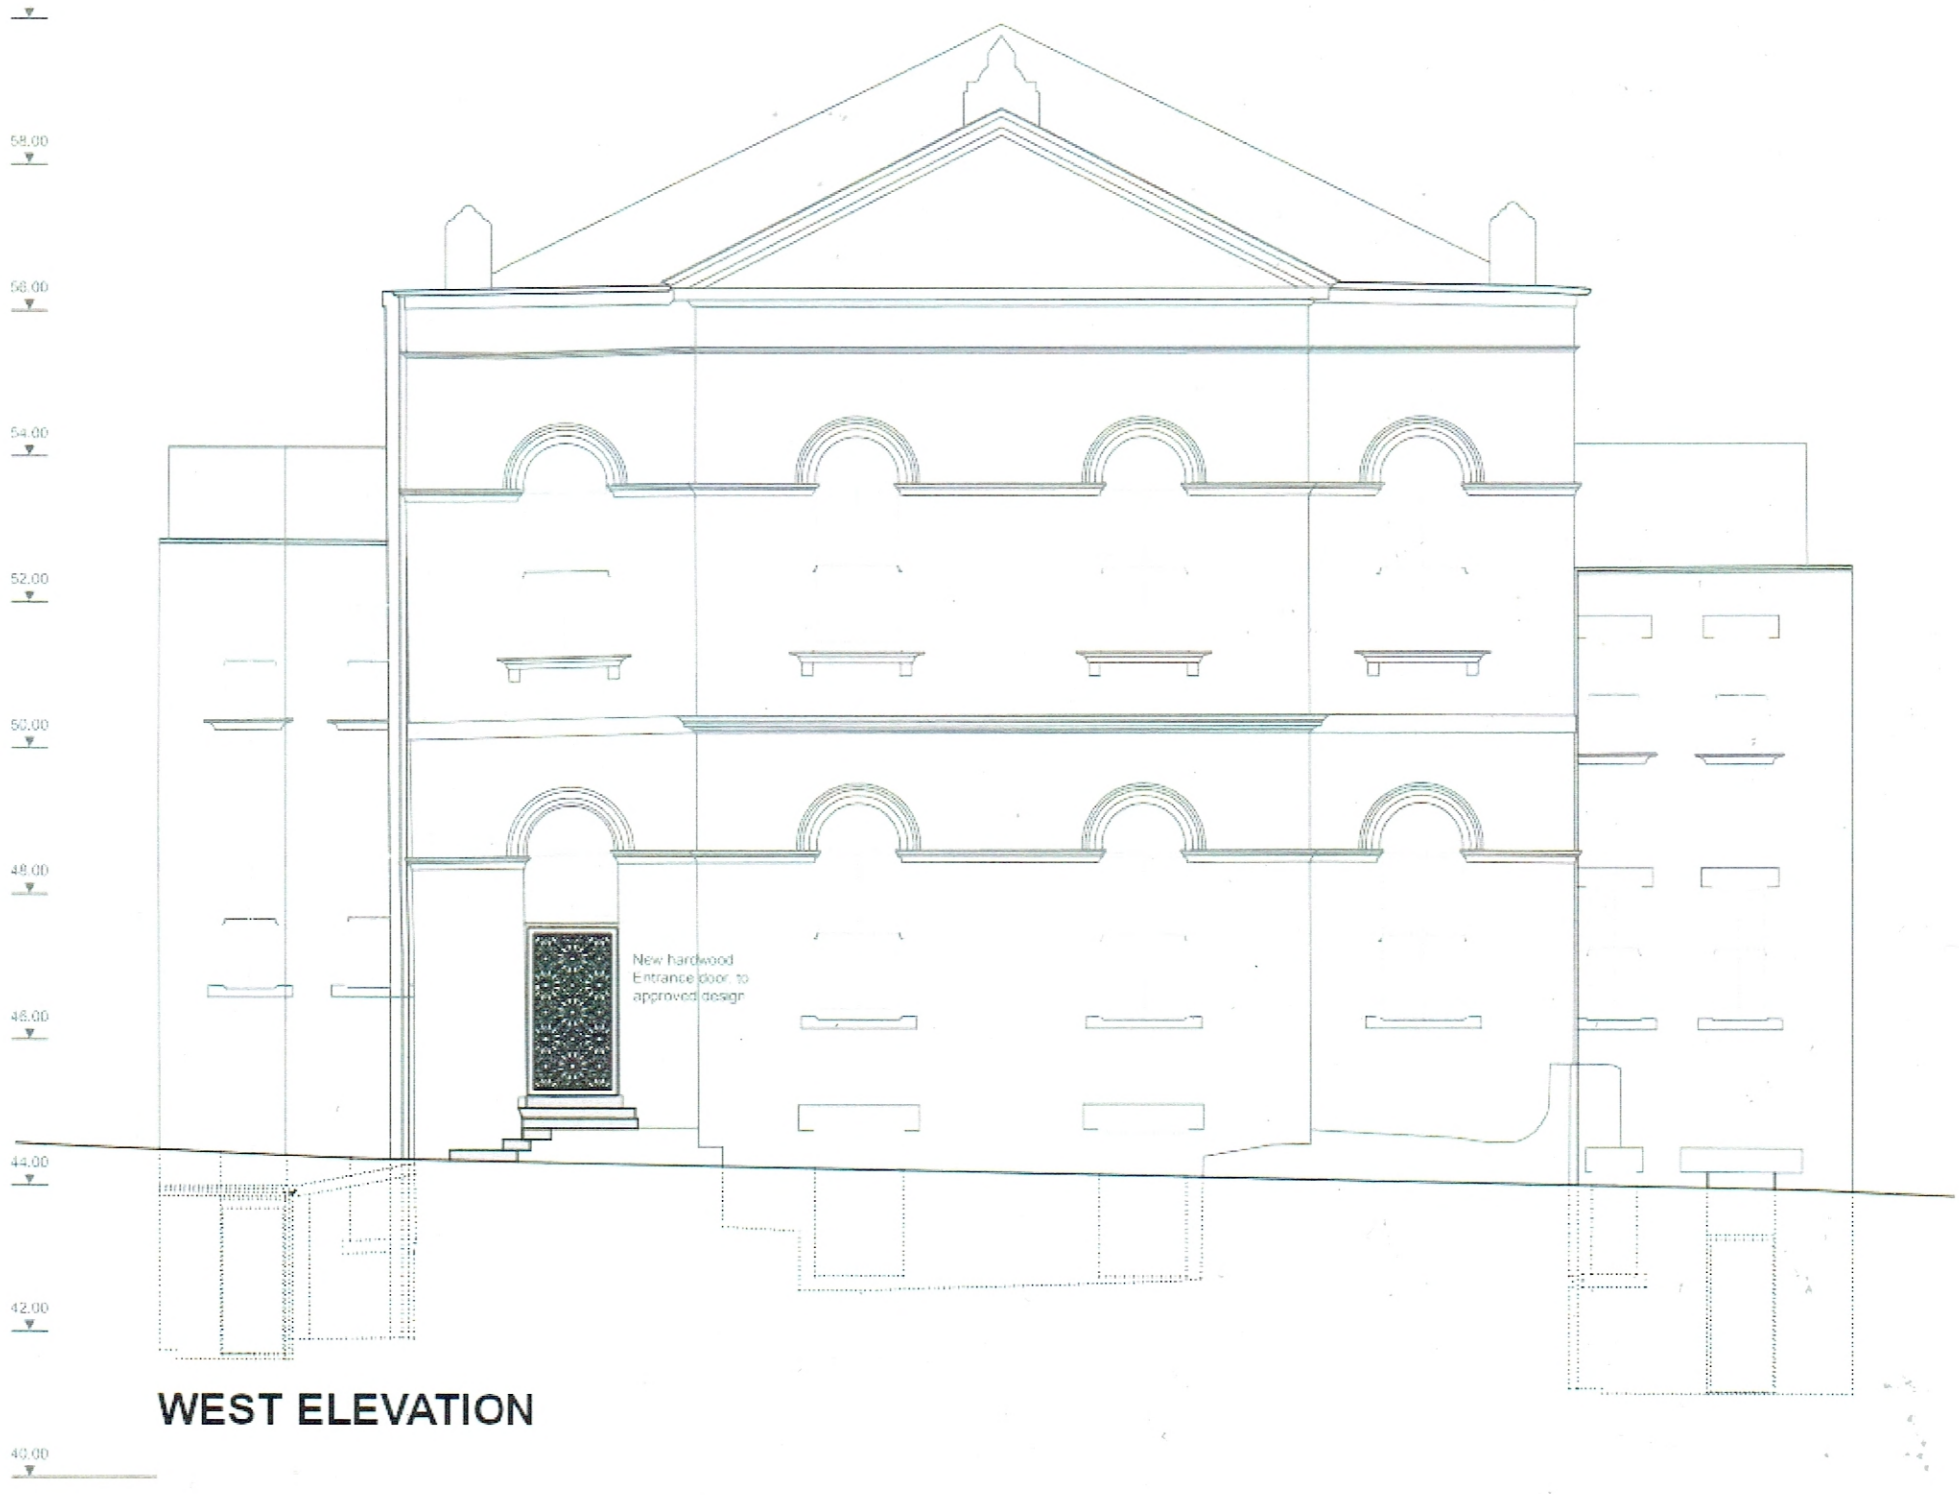


## WEST ELEVATION