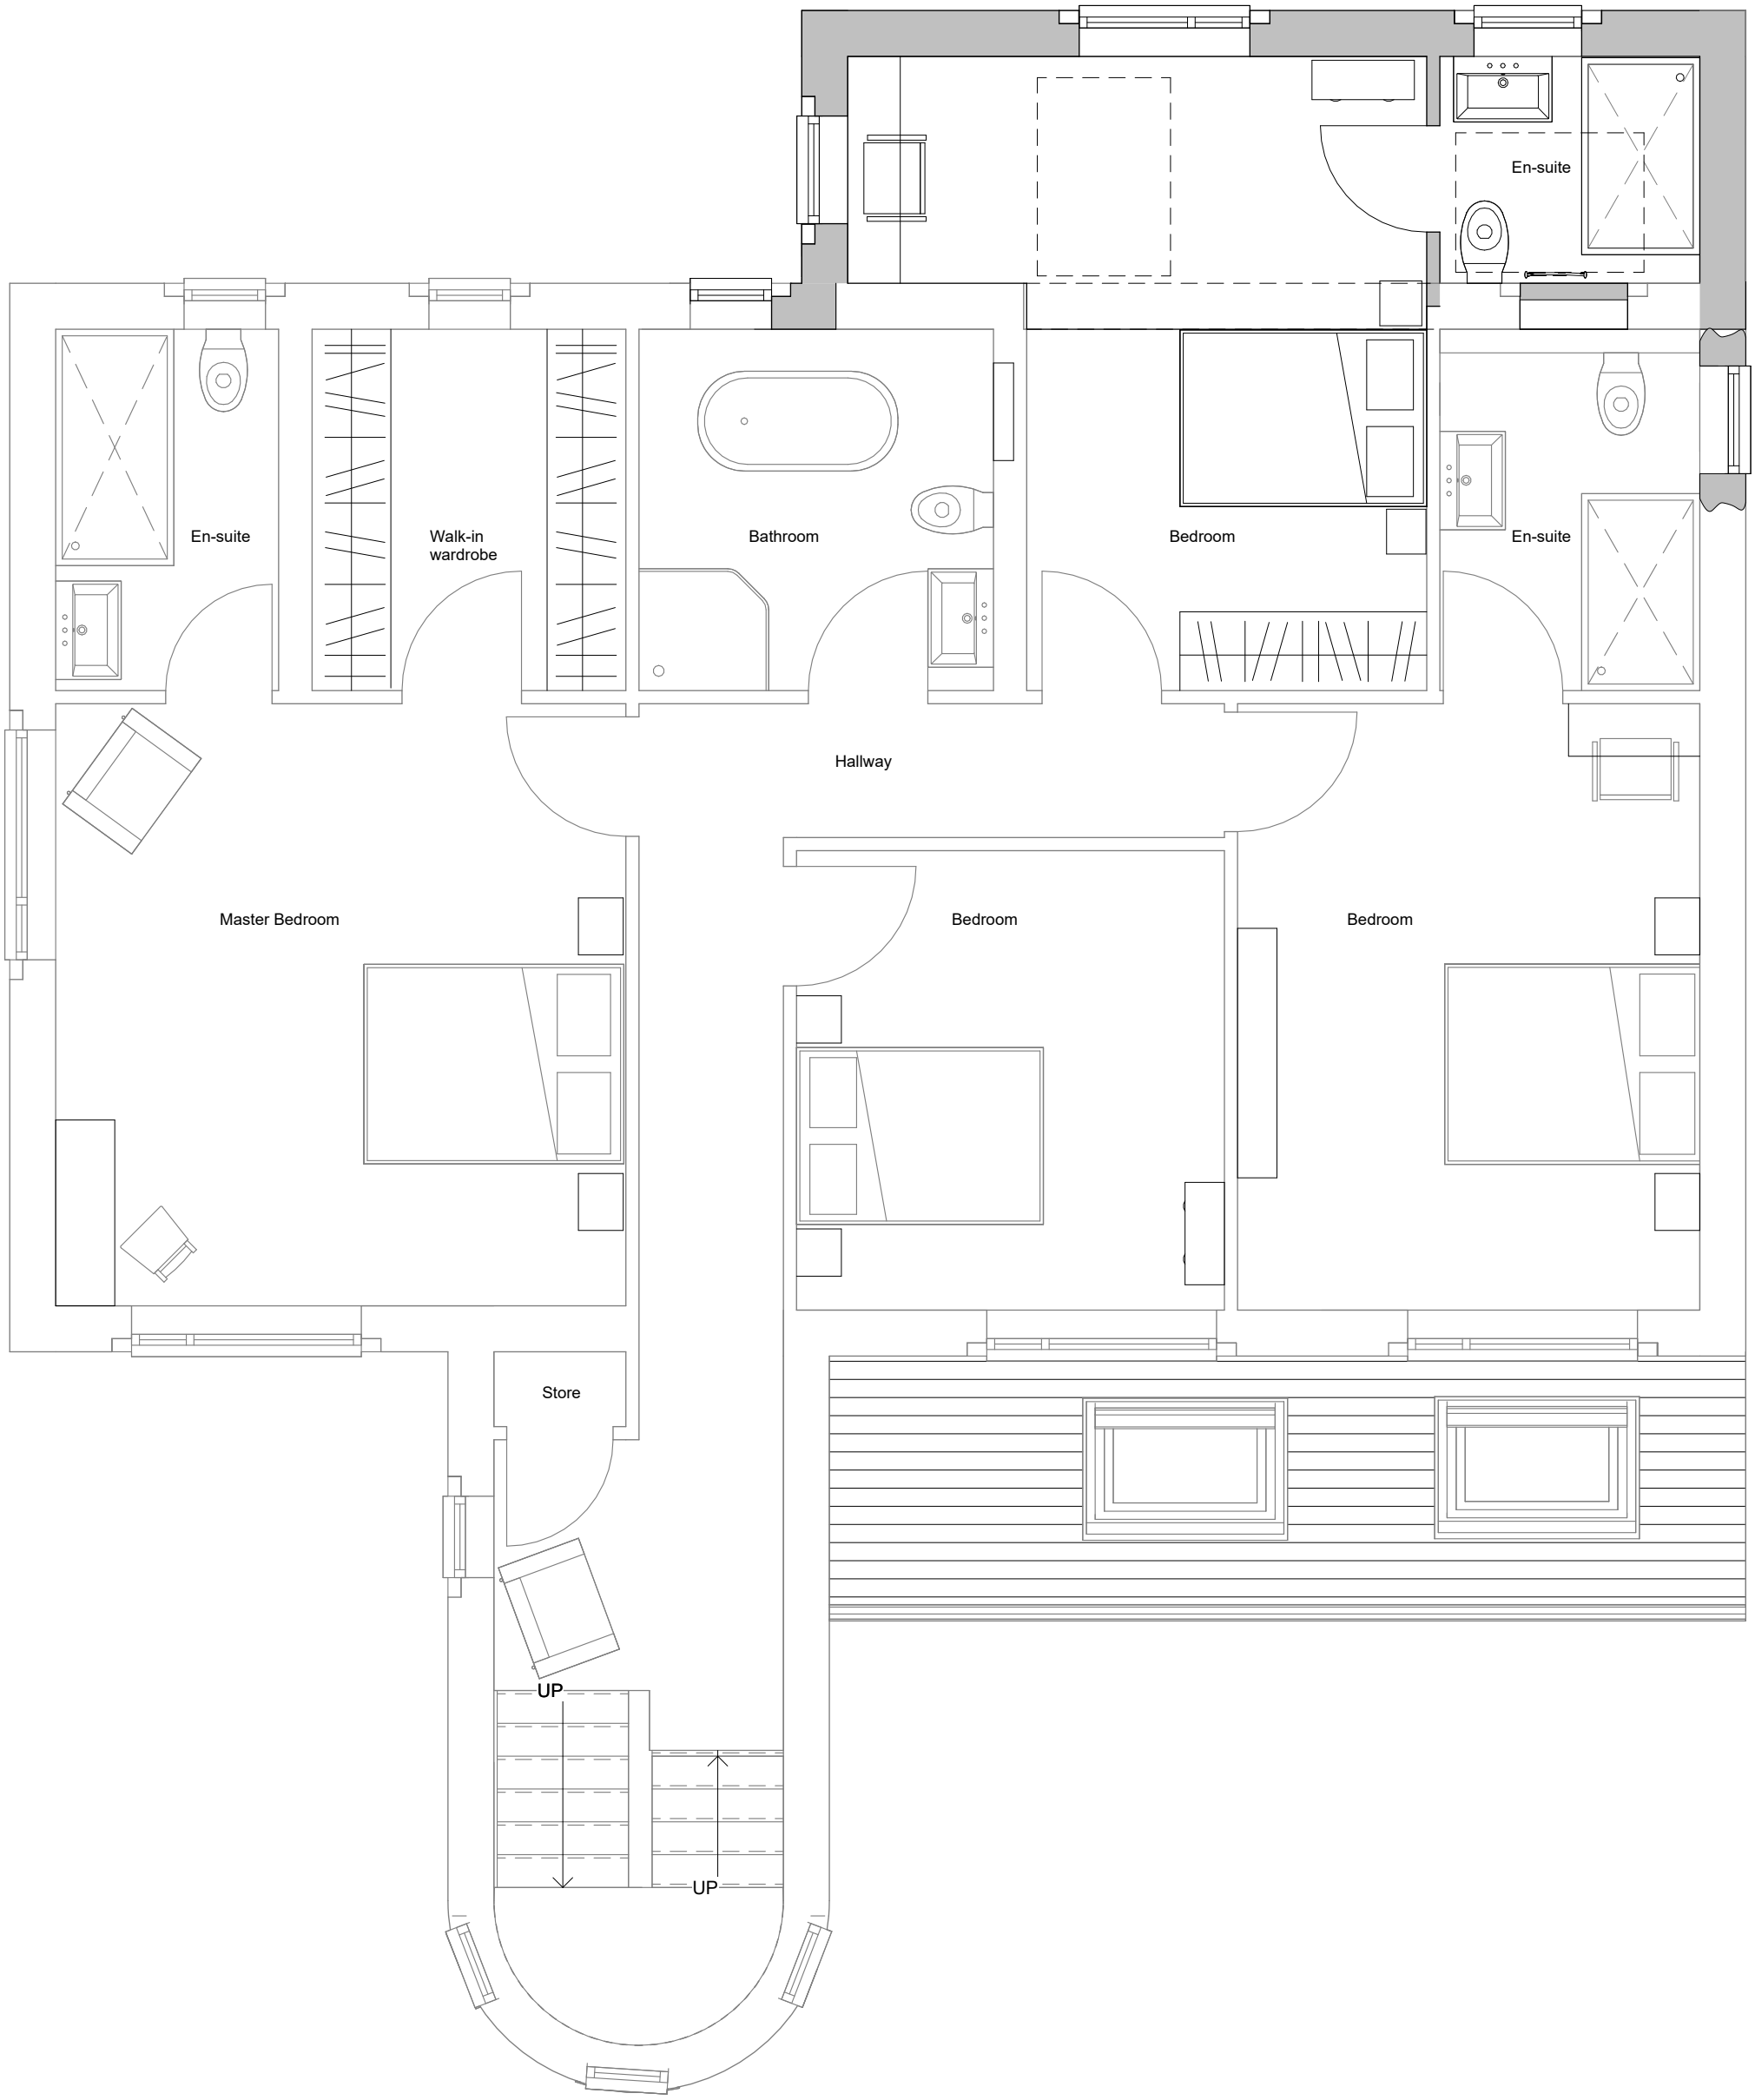


Rev	Description	Drawn	Checked	Date
P03	For Planning	IM	MW	12.08.25
P02	Revised layout on First Floor	IM	MW	24.07.25
P01	First issue	IM	MW	18.07.25

MARTIN WALSH
ARCHITECTURAL

Firth Buildings, 99 - 103 Leeds Rd, Dewsbury, WF12 7BU
t: 01924 464342
e: info@martinwalsh.co.uk
w: www.martinwalsh.co.uk

Document Status : Purpose of Issue:

S2 FOR PLANNING

Title

Propsed First Floor

Project

Proposed First Floor Extension to create En-suite
4 Old Lane, Scapegoat Hill, Golcar, Huddersfield

Client

Mr Glyn Johnson

MWA project ref	Scale	Original Paper Size	Orientation	Drawn
6709	1 : 50	@A3	Portrait	IM

File Identifier Project	Originator	Volume	Level	Type	Role	Number	Revision
GJOL -	MWA -	XX -	XX -	DR -	A -	0004	P03

Copyright © 2024 Martin Walsh Architectural. All Rights Reserved. Martin Walsh Architectural is the trading name of Martin WalshArchitectural Limited. Registered in England Number 4496049